| DRAWING DESCRIPTION | DRAWING NUMBER | SHEET NO. | ISSUE NO. | ISSUE DATE | DRAWING STATUS | | | | |
|---|---|---|---|---|---|---|---|---|---|
| | | | | | CANCELLED | PRELIMINARY | FOR CONSTRUCTION | AS BUILT | REFERENCE ONLY |
| SITE LAYOUT AND ACCESS | SA008125 | S1 | 5 | 20/11/24 | | ✓ | | | |
| SITE SETOUT PLAN | SA008125 | S1-1 | 1 | 20/11/24 | | ✓ | | | |
| NORTH ELEVATION | SA008125 | S3 | 5 | 20/11/24 | | ✓ | | | |
| AERIAL PHOTO LOCALITY PLAN | SA008125 | S7 | 1 | 20/11/24 | | ✓ | | | |
| REFERENCE DRAWINGS: | | | | | | | | | |
| SECURATOP MAX CRUSHED SPEAR TYPICAL ASSEMBLY 2400 HT. x 2400 LTH. | 30-25x25-CRS-MAX-02 | 1 | - | 21/01/16 | | | | | ✓ |
| SECURATOP MAX CRUSHED SPEAR 65 x 65 STILE AND RAIL DOUBLE GATE ASSEMBLY 3350 OPENING | 30-25x25-CRS-MAX-03 | 1 | A | 20/01/18 | | | | | ✓ |

AMPLITEL
Part of the Telstra Group

# GRANGE RECREATION RESERVE

TOWER AMS SITE REF: SA008125

ADDRESS: LOT 34 MILITARY ROAD
GRANGE
SA 5022

bmm GROUP

UNAPPROVED DRAWING

| ORDER | DRWN | CHKD | AMENDMENT | EXAM | APPD | DATE | ISS |
|---|---|---|---|---|---|---|---|
| BTS-20115 | JM | JN | PRELIMINARY - SP80002427WO06BMM | JG | ROL | 20.11.24 | 1 |

© Amplitel PTY LTD as Trustee for the Towers Business Operating Trust (ACN 086 174 781) All rights reserved.


AMPLITEL
Part of the Telstra Group

TOWER AMS SITE REF SA008125
GRANGE RECREATION RESERVE
DRAWING INDEX AND DOCUMENT CONTROL
LOT 34 MILITARY ROAD, GRANGE, SA 5022

DWG NO. SA008125 | SHT NO. DC - | A3

DO NOT SCALE

UNAPPROVED DRAWING

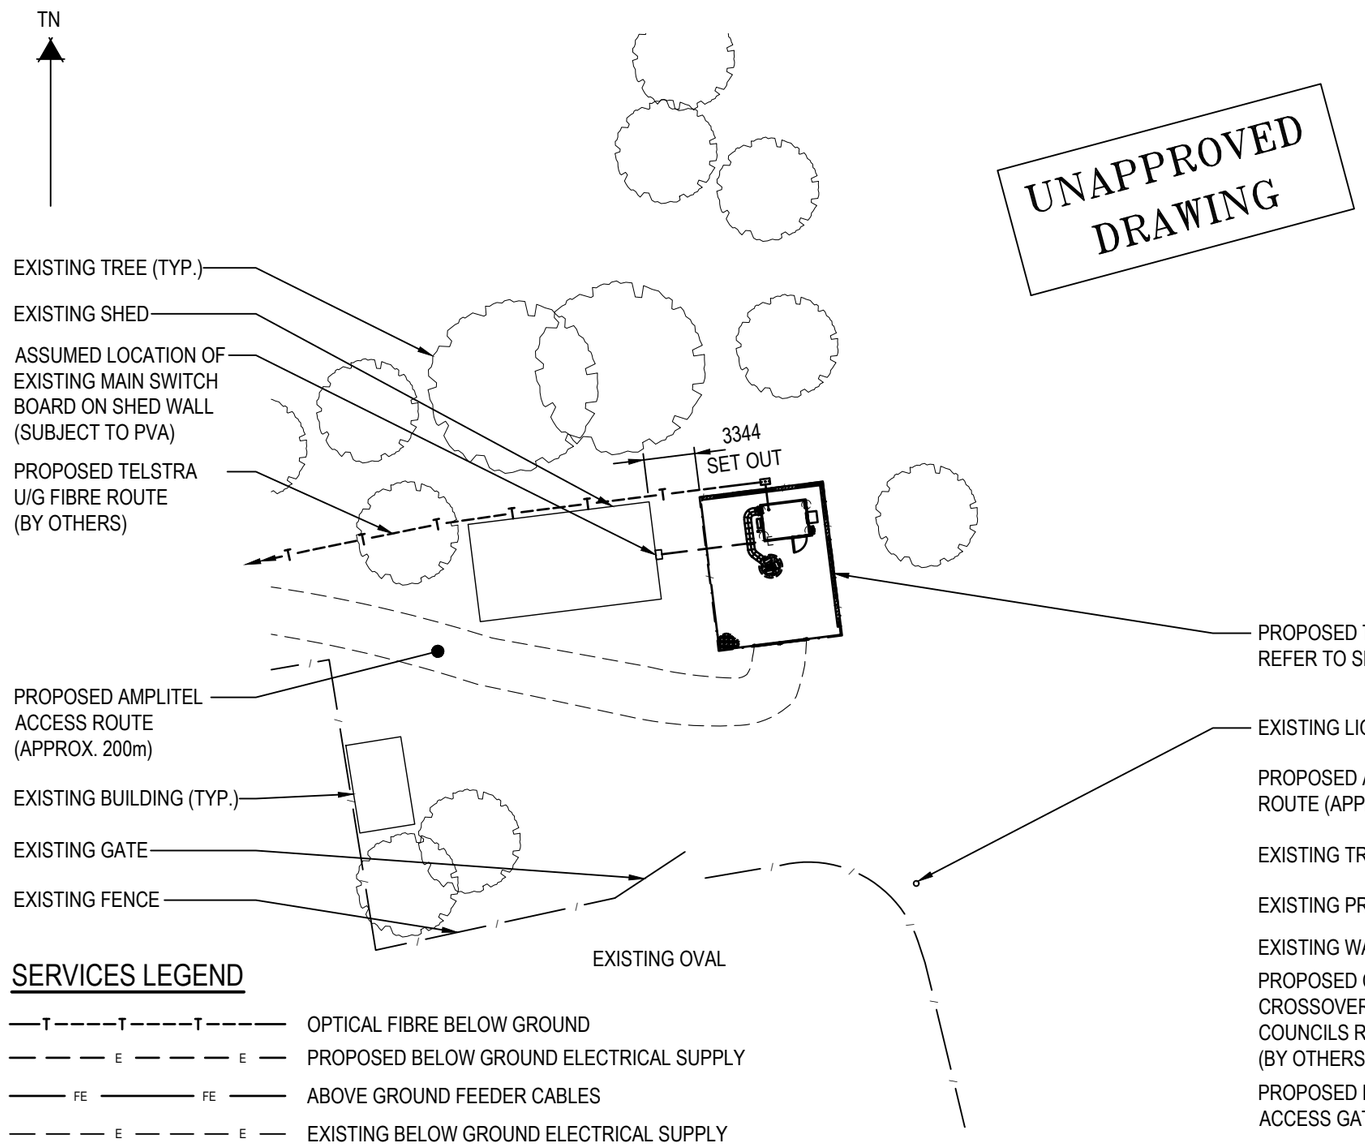


## SERVICES LEGEND


| | |
|---|---|
| —T—T—T— | OPTICAL FIBRE BELOW GROUND |
| — E — E — | PROPOSED BELOW GROUND ELECTRICAL SUPPLY |
| — FE — FE — | ABOVE GROUND FEEDER CABLES |
| — E — E — | EXISTING BELOW GROUND ELECTRICAL SUPPLY |
| — W — W — | EXISTING WATER BELOW GROUND |
| — SW — SW — | EXISTING STORM WATER |

## SITE LAYOUT

SCALE 1:400

4m 0 4m 8m 12m 16m 20m SCALE 1:400


RFNSA SITE No. 5022013

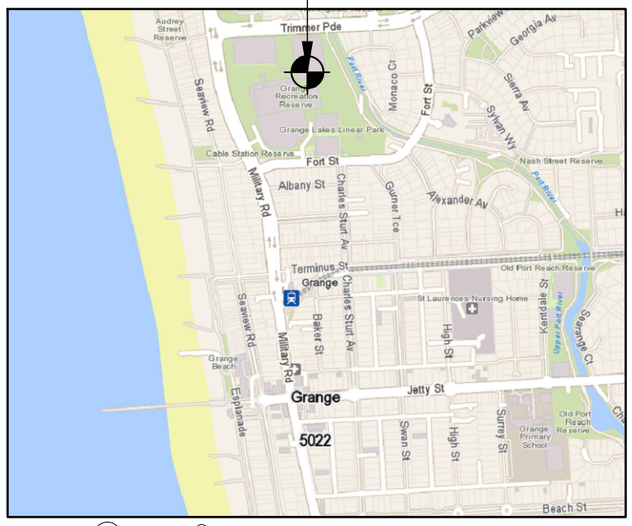


Copyright © Whereis® Registered Trademark of Sensis Pty Ltd.

## LOCALITY PLAN

NOT TO SCALE

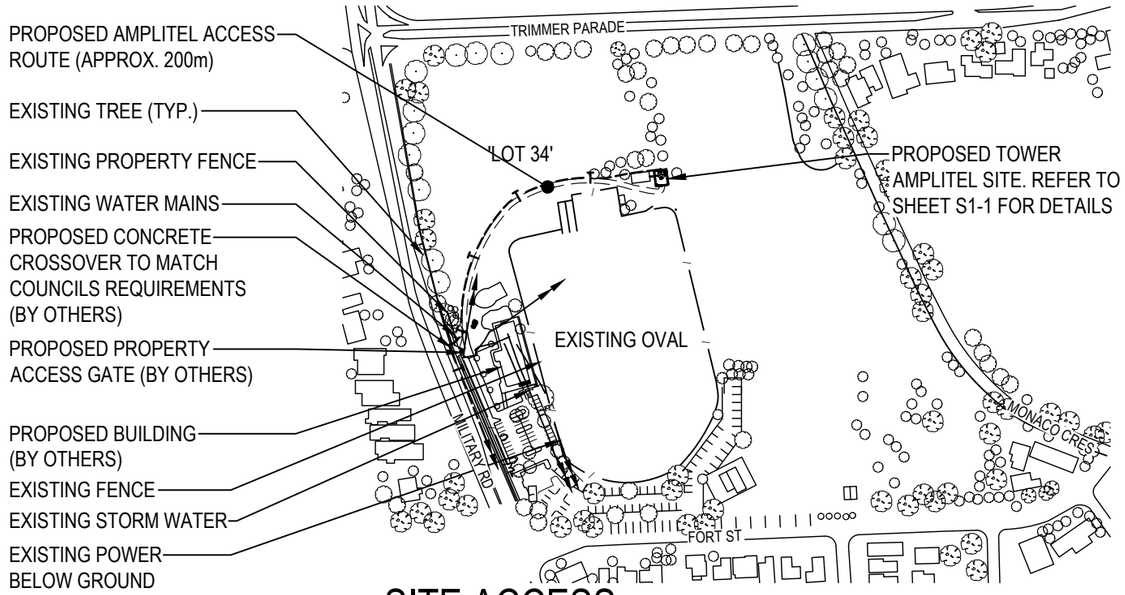


## SITE ACCESS

NOT TO SCALE

## NOTES:

1. THIS DRAWING SET IS A PRELIMINARY DRAWING ONLY AND IS ISSUED FOR COMMENT. IT IS NOT A DETAILED SURVEY / STRUCTURAL DRAWING AND THEREFORE COULD BE SUBJECT TO CHANGE.
2. ALL DIMENSIONS ARE IN MILLIMETRES UNLESS SPECIFIED OTHERWISE.

DO NOT SCALE

## PROPERTY DESCRIPTION

PART OF LOT 34 ON FILED PLAN 118716
SUBURB OF GRANGE
IN THE HUNDRED OF YATALA
CITY OF CHARLES STURT

| SITE STRUCTURE CO-ORDINATES (GDA94) GPS READING ACCURACY: ±5m CENTRE OF POLE | |
|---|---|
| LATITUDE | -34.89533° (GDA94) |
| LONGITUDE | 138.49078° (GDA94) |

bmm GROUP

TO BE READ IN CONJUNCTION WITH SHEET S1-1, S3 & S7.

| ORDER | DRWN | CHKD | AMENDMENT | EXAM | APPD | DATE | ISS |
|---|---|---|---|---|---|---|---|
| SN07457.01 | DK | YB | PRELIMINARY SP72151595WO01 AA LTE700/LTE1800/LTE2100 | MB | LC | 10.02.20 | 1 |
| SN07457.01 | KV | MB | PRELIMINARY 30088473WO378ERIC W850/L7/L18/L21/L26/NR850/NR3500 | SW | LC | 25.05.21 | 2 |
| SN07457.03 | LN | KG | PRELIMINARY - 30088473WO378ERIC W850/L700/L1800/L2100/L2600/NR850/NR3500 | IC | LC | 12.08.22 | 3 |
| SN07457.03 | LN | PD | PRELIMINARY - 30088473WO378ERIC W850/L700/L1800/L2100/L2600/NR850/NR3500 | LJ | LC | 19.09.23 | 4 |
| BTS-20115 | JM | JN | PRELIMINARY - SP80002427WO06BMM | JG | ROL | 20.11.24 | 5 |

© Amplitel PTY LTD as Trustee for the Towers Business Operating Trust (ACN 086 174 781) All rights reserved.


PRELIMINARY

AMPLITEL
Part of the Telstra Group

TOWER AMS SITE REF SA008125
GRANGE RECREATION RESERVE
SITE LAYOUT AND ACCESS
LOT 34 MILITARY ROAD, GRANGE, SA 5022

DWG NO. SA008125 | SHT NO. S1 - | A3

The copyright and ownership of this drawing is assigned to Amplitel and must not be copied or saved elsewhere without written permission from Amplitel.

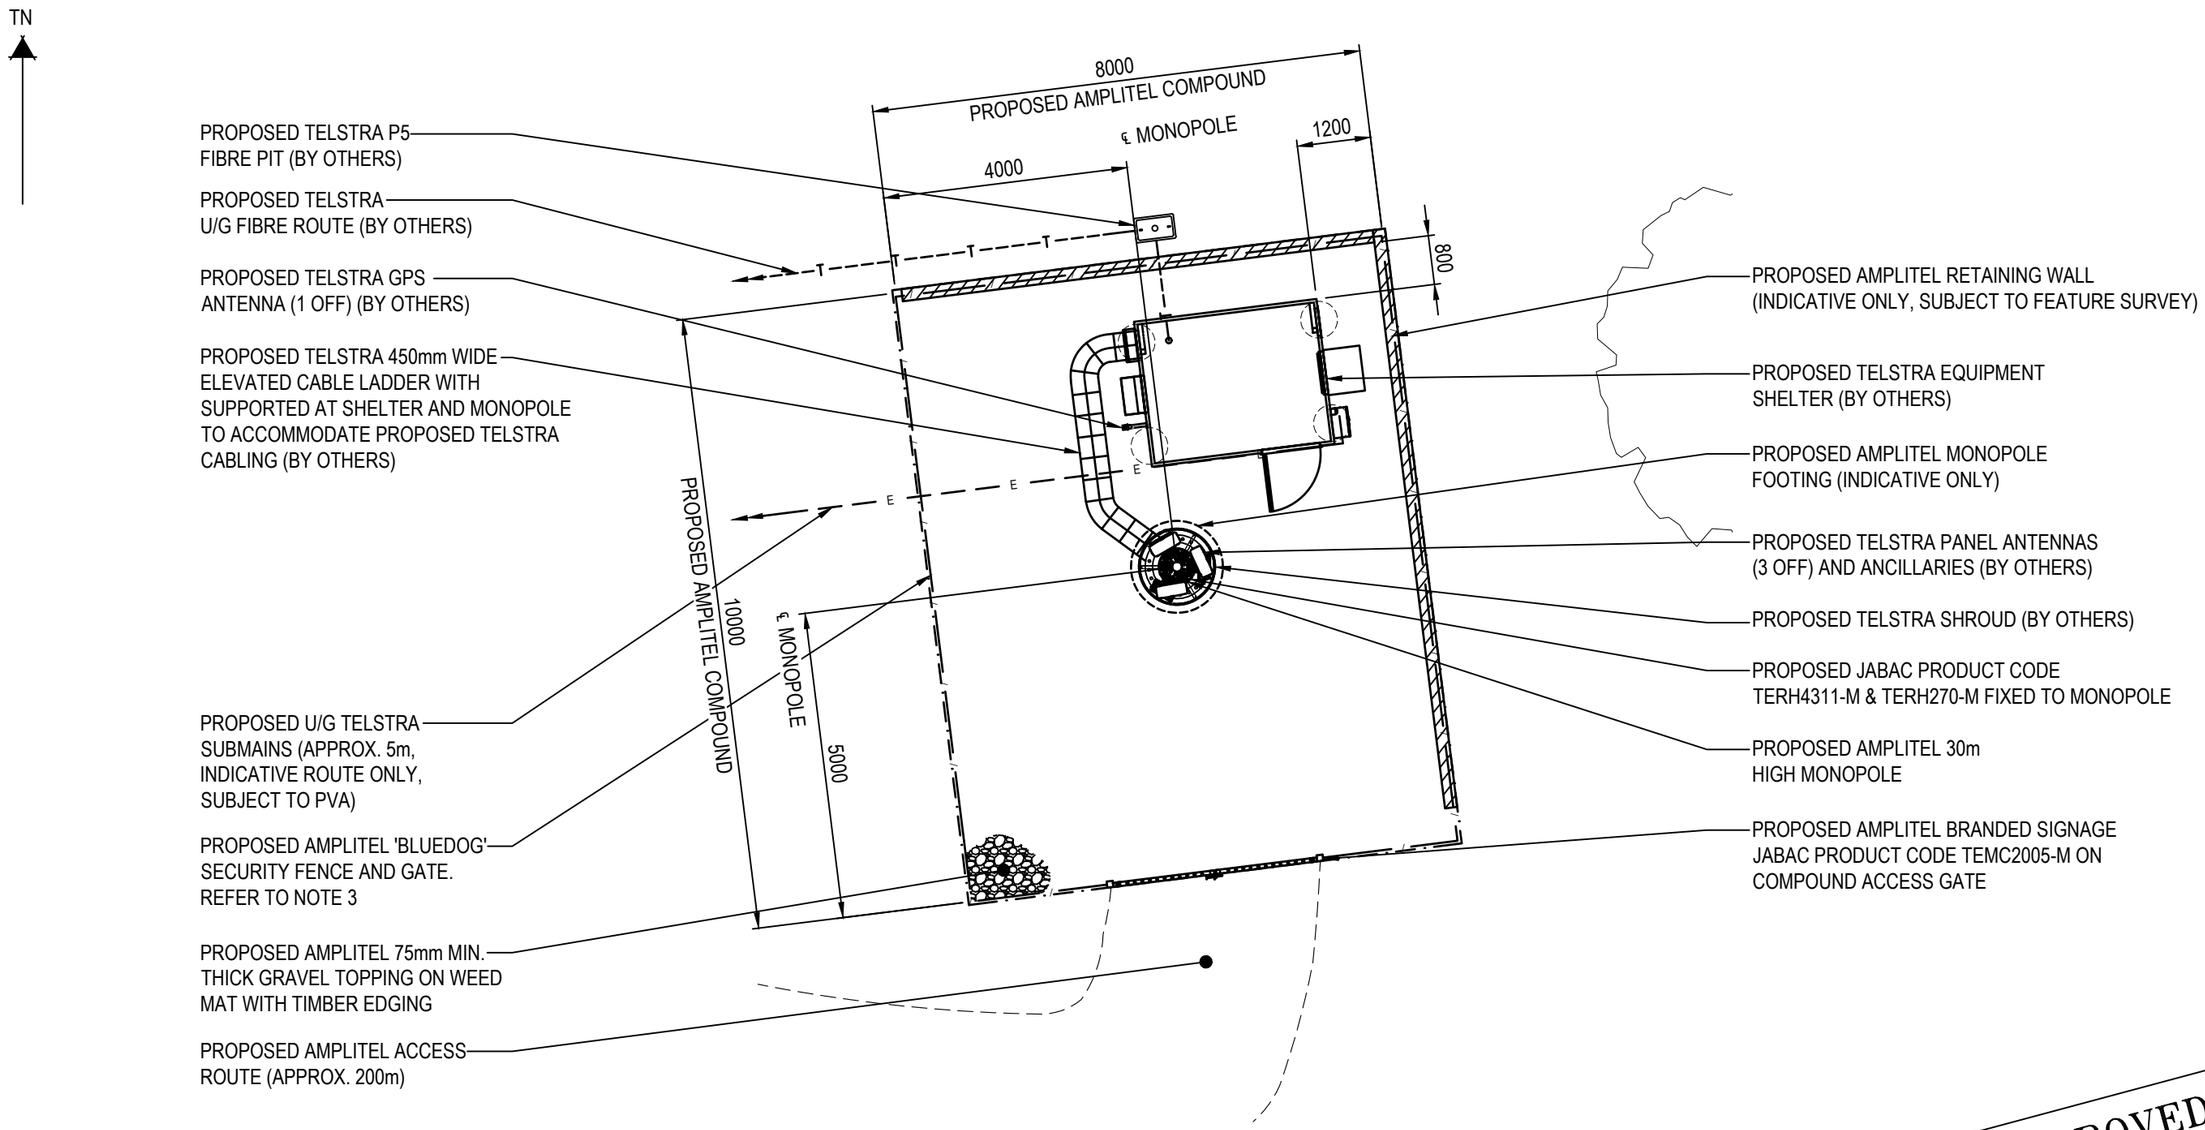


## SITE SETOUT PLAN

SCALE 1:100

1m 0 1m 2m 3m 4m 5m SCALE 1:100

UNAPPROVED DRAWING

## SERVICES LEGEND

—T—T—T— OPTICAL FIBRE BELOW GROUND

— — E — — E — BELOW GROUND ELECTRICAL SUPPLY

— FE — FE — ABOVE GROUND FEEDER CABLES

## NOTES:

1. THIS DRAWING SET IS A PRELIMINARY DRAWING ONLY AND IS ISSUED FOR COMMENT. IT IS NOT A DETAILED SURVEY / STRUCTURAL DRAWING AND THEREFORE COULD BE SUBJECT TO CHANGE.
2. ALL DIMENSIONS ARE IN MILLIMETRES UNLESS SPECIFIED OTHERWISE.
3. REFER TO DRG. 30-25X25-CRS-MAX-03 AND 30-25X25-CRS-MAX-02 FOR PROPOSED FENCE & GATE DETAILS. FENCE TO BE POWDER COATED IN 'NIGHT SKY MATT'.

DO NOT SCALE

TO BE READ IN CONJUNCTION WITH SHEET S1, S3 & S7.

| ORDER | DRWN | CHKD | AMENDMENT | EXAM | APPD | DATE | ISS |
|---|---|---|---|---|---|---|---|
| BTS-20115 | JM | JN | PRELIMINARY - SP80002427WO06BMM | JG | ROL | 20.11.24 | 1 |

PRELIMINARY

AMPLITEL Part of the Telstra Group

TOWER AMS SITE REF SA008125
GRANGE RECREATION RESERVE
SITE SETOUT PLAN
LOT 34 MILITARY ROAD, GRANGE, SA 5022

DWG NO. SA008125 SHT NO. S1-1 -

© Amplitel PTY LTD as Trustee for the Towers Business Operating Trust (ACN 086 174 781) All rights reserved.

A3

The copyright and ownership of this drawing is assigned to Amplitel and must not be copied or saved elsewhere without written permission from Amplitel.

NOTES:

1. THIS DRAWING SET IS A PRELIMINARY DRAWING ONLY AND IS ISSUED FOR COMMENT. IT IS NOT A DETAILED SURVEY / STRUCTURAL DRAWING AND THEREFORE COULD BE SUBJECT TO CHANGE.
2. ALL DIMENSIONS ARE IN MILLIMETRES UNLESS SPECIFIED OTHERWISE.
3. REFER TO DRG. 30-25X25-CRS-MAX-03 AND 30-25X25-CRS-MAX-02 FOR PROPOSED FENCE & GATE DETAILS. FENCE TO BE POWDER COATED IN 'NIGHT SKY MATT'.


UNAPPROVED DRAWING

## SERVICES LEGEND

—T———T———T——— OPTICAL FIBRE BELOW GROUND

— — — E — — — E — BELOW GROUND ELECTRICAL SUPPLY

——— FE ——————— FE ——— ABOVE GROUND FEEDER CABLES

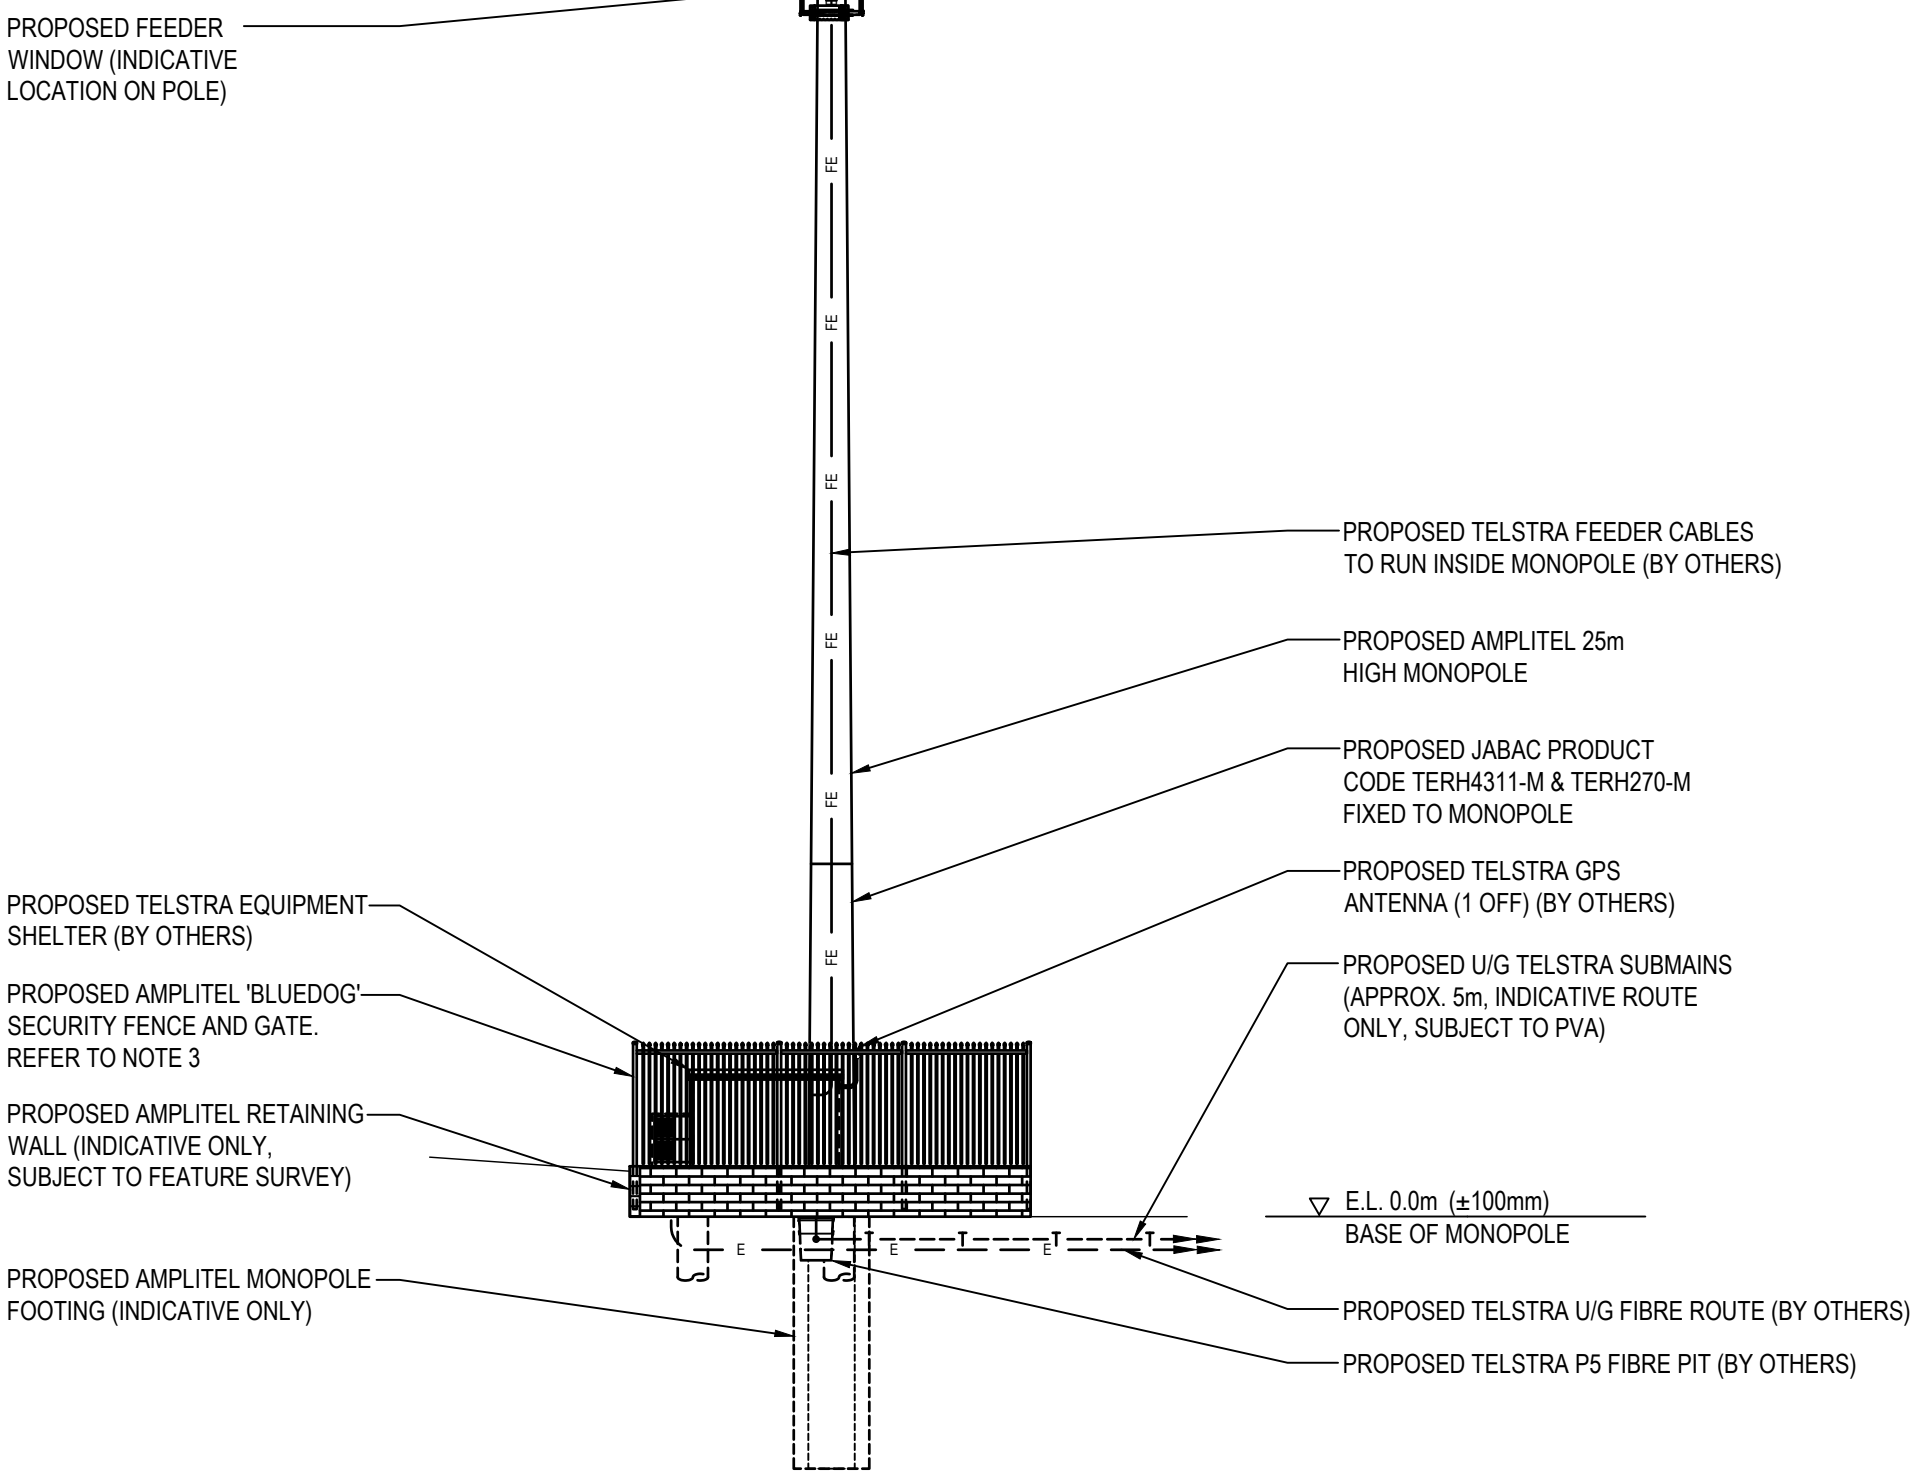


# NORTH ELEVATION

SCALE 1:150

1m 0 1m 2m 3m 4m 5m 6m 7m 8m SCALE 1:150

DO NOT SCALE

DIMS IN

PRELIMINARY

TO BE READ IN CONJUNCTION WITH SHEET S1, S1-1 & S7.

| ORDER | DRWN | CHKD | AMENDMENT | EXAM | APPD | DATE | ISS |
|---|---|---|---|---|---|---|---|
| SN07457.01 | DK | YB | PRELIMINARY SP72151595WO01 AA LTE700/LTE1800/LTE2100 | MB | LC | 10.02.20 | 1 |
| SN07457.01 | KV | MB | PRELIMINARY 30088473WO378ERIC W850/L7/L18/L21/L26/NR850/NR3500 | SW | LC | 25.05.21 | 2 |
| SN07457.03 | LN | KG | PRELIMINARY - 30088473WO378ERIC W850/L700/L1800/L2100/L2600/NR850/NR3500 | IC | LC | 12.08.22 | 3 |
| SN07457.03 | LN | PD | PRELIMINARY - 30088473WO378ERIC W850/L700/L1800/L2100/L2600/NR850/NR3500 | LJ | LC | 19.09.23 | 4 |
| BTS-20115 | JM | JN | PRELIMINARY - SP80002427WO06BMM | JG | ROL | 20.11.24 | 5 |

© Amplitel PTY LTD as Trustee for the Towers Business Operating Trust (ACN 086 174 781) All rights reserved.

AMPLITEL Part of the Telstra Group

TOWER AMS SITE REF SA008125
GRANGE RECREATION RESERVE
NORTH ELEVATION
LOT 34 MILITARY ROAD, GRANGE, SA 5022

DWG NO. SA008125

SHT NO. S3 -

A3V

The copyright and ownership of this drawing is assigned to Amplitel and must not be copied or saved elsewhere without written permission from Amplitel.




# AERIAL PHOTO LOCALITY PLAN

NTS

UNAPPROVED DRAWING

PRELIMINARY

TO BE READ IN CONJUNCTION WITH SHEET S1, S1-1 & S3.

| ORDER | DRWN | CHKD | AMENDMENT | EXAM | APPD | DATE | ISS |
|---|---|---|---|---|---|---|---|
| BTS-20115 | JM | JN | PRELIMINARY - SP80002427WO06BMM | JG | ROL | 20.11.24 | 1 |

© Amplitel PTY LTD as Trustee for the Towers Business Operating Trust (ACN 086 174 781) All rights reserved.

AMPLITEL
Part of the Telstra Group

TOWER AMS SITE REF SA008125
GRANGE RECREATION RESERVE
AERIAL PHOTO LOCALITY PLAN
LOT 34 MILITARY ROAD, GRANGE, SA 5022

DWG NO. SA008125

SHT NO. S7 -

DO NOT SCALE

A3

The copyright and ownership of this drawing is assigned to Amplitel and must not be copied or saved elsewhere without written permission from Amplitel.