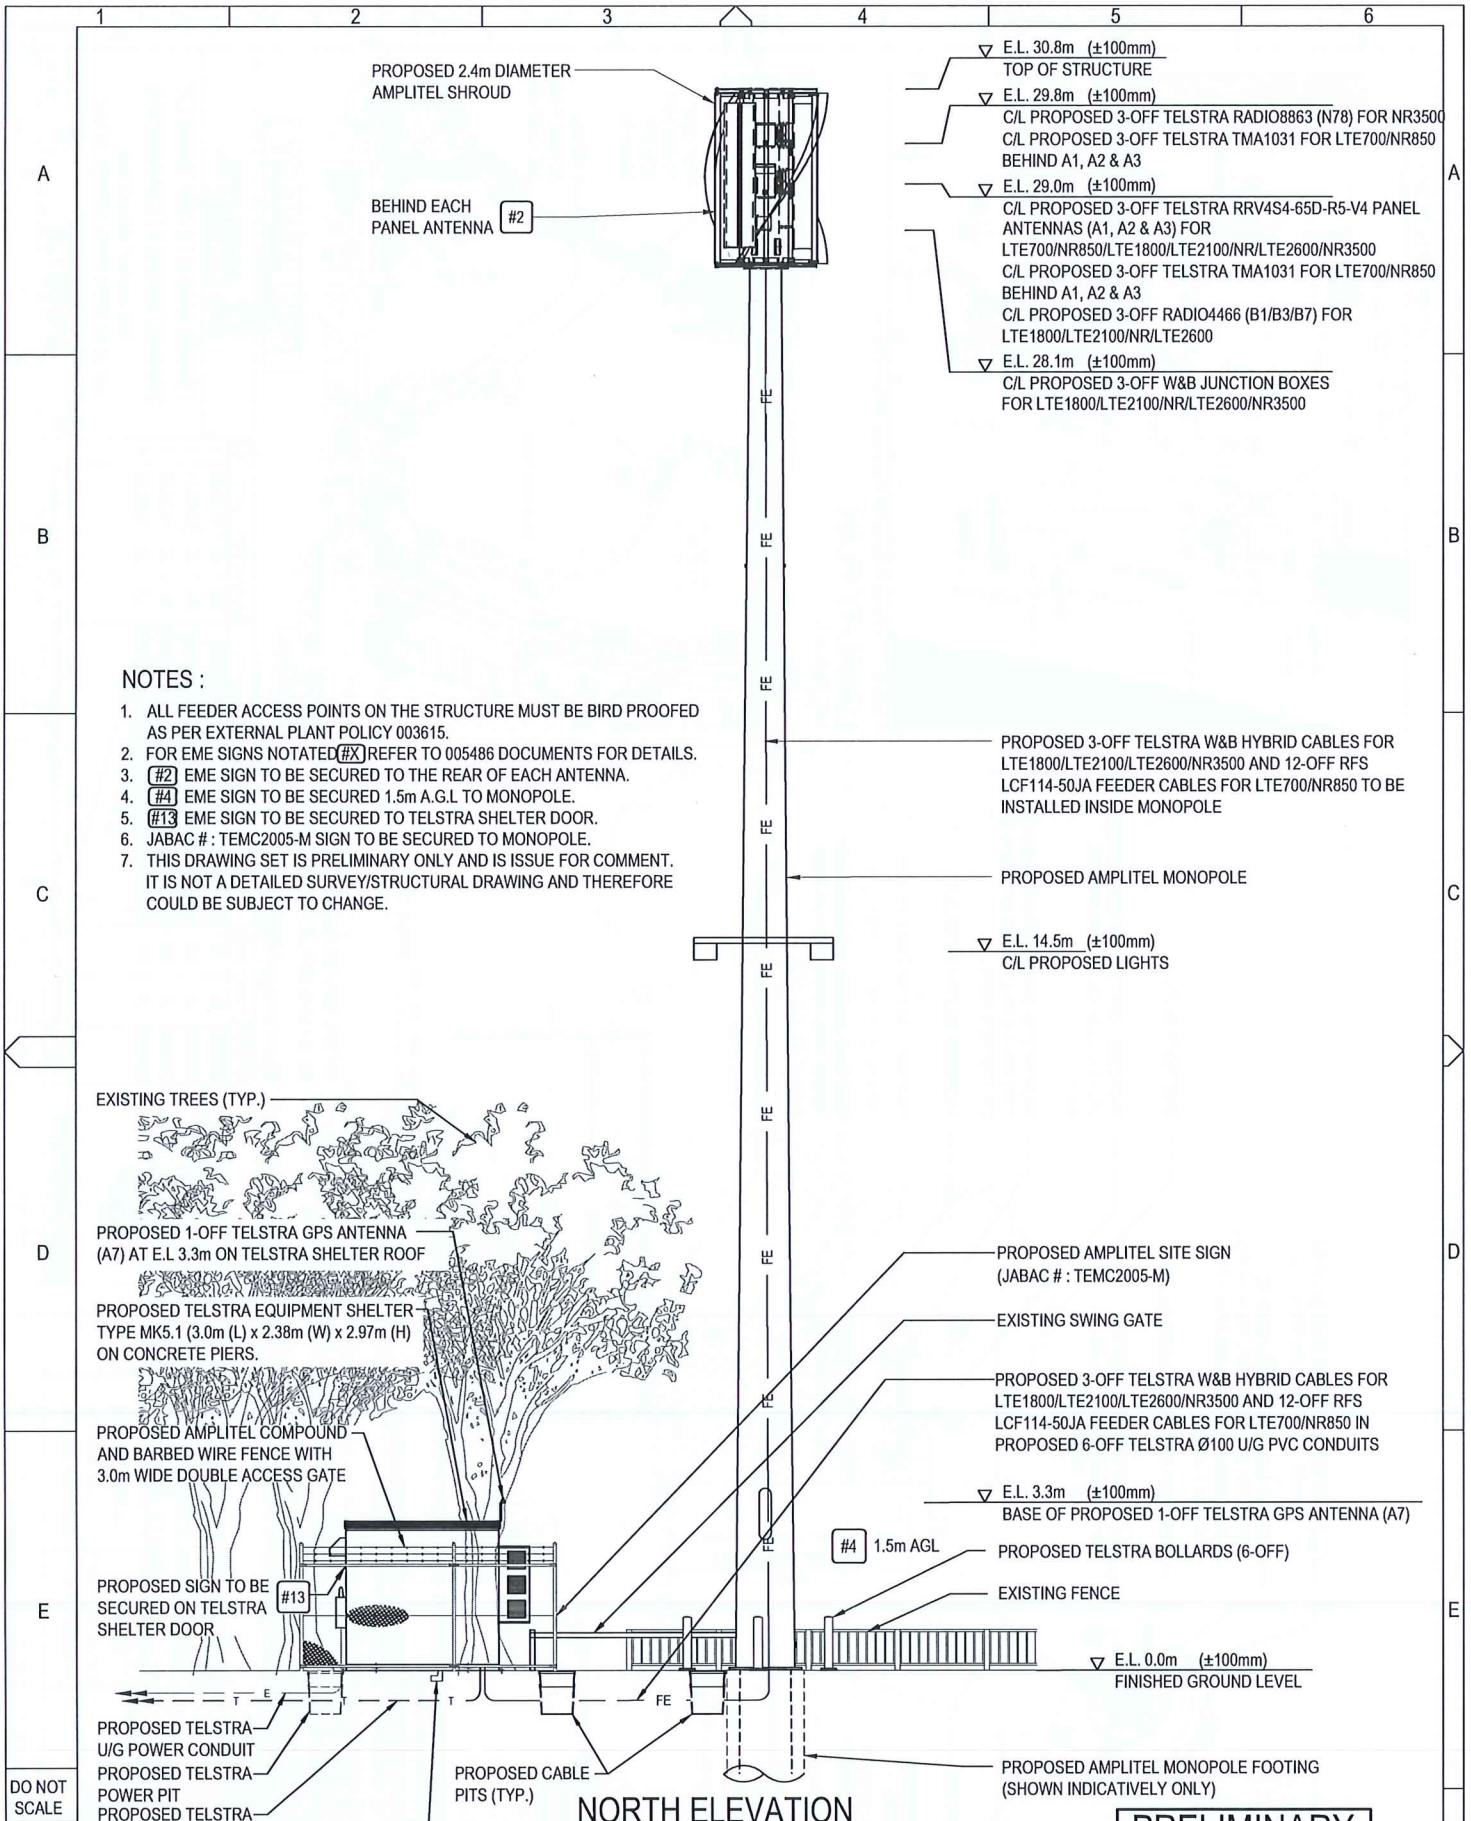


NOTES :

1. ALL FEEDER ACCESS POINTS ON THE STRUCTURE MUST BE BIRD PROOFED AS PER EXTERNAL PLANT POLICY 003615.
2. FOR EME SIGNS NOTATED #X REFER TO 005486 DOCUMENTS FOR DETAILS.
3. #2 EME SIGN TO BE SECURED TO THE REAR OF EACH ANTENNA.
4. #4 EME SIGN TO BE SECURED 1.5m A.G.L TO MONOPOLE.
5. #13 EME SIGN TO BE SECURED TO TELSTRA SHELTER DOOR.
6. JABAC # : TEMC2005-M SIGN TO BE SECURED TO MONOPOLE.
7. THIS DRAWING SET IS PRELIMINARY ONLY AND IS ISSUE FOR COMMENT. IT IS NOT A DETAILED SURVEY/STRUCTURAL DRAWING AND THEREFORE COULD BE SUBJECT TO CHANGE.

NORTH ELEVATION

1m 0 1m 2m 3m 4m 5m SCALE 1:100

PRELIMINARY

DO NOT SCALE

DIMS IN

ORDER	DRWN	CHKD	AMENDMENT	EXAM	APPD	DATE	ISS
SN07457.01	DK	YB	PRELIMINARY SP7215159SWO01 AA LTE700/LTE1800/LTE2100	MB	LC	10.02.20	1
SN07457.01	KV	MB	PRELIMINARY 3008947/SWO376ERICSSON LTE700/LTE1800/LTE2100/NR850/NR3500	SW	LC	25.05.21	2
SN07457.03	LN	KG	PRELIMINARY 3008947/SWO376ERICSSON LTE700/LTE1800/LTE2100/NR850/NR3500	IC	LC	12.08.22	3
SN07457.03	LN	PD	PRELIMINARY - 3008947/SWO376ERICSSON LTE700/LTE1800/LTE2100/NR850/NR3500	LJ	LC	19.09.23	4

UNAPPROVED DRAWING

ERICSSON

AMPLITEL Part of the Telstra Group


TOWER AMS SITE REF SA008125
GRANGE RECREATION RESERVE
NORTH ELEVATION
LOT 34 MILITARY ROAD, GRANGE, SA 5022

DWG NO. SA008125 SHT NO. S3 INDEX

© Amplitel PTY LTD as Trustee for the Towers Business Operating Trust (ABN 75 357 171 746) All rights reserved.

A3V

The copyright and ownership of this drawing is assigned to Amplitel and must not be copied or saved elsewhere without written permission from Amplitel.

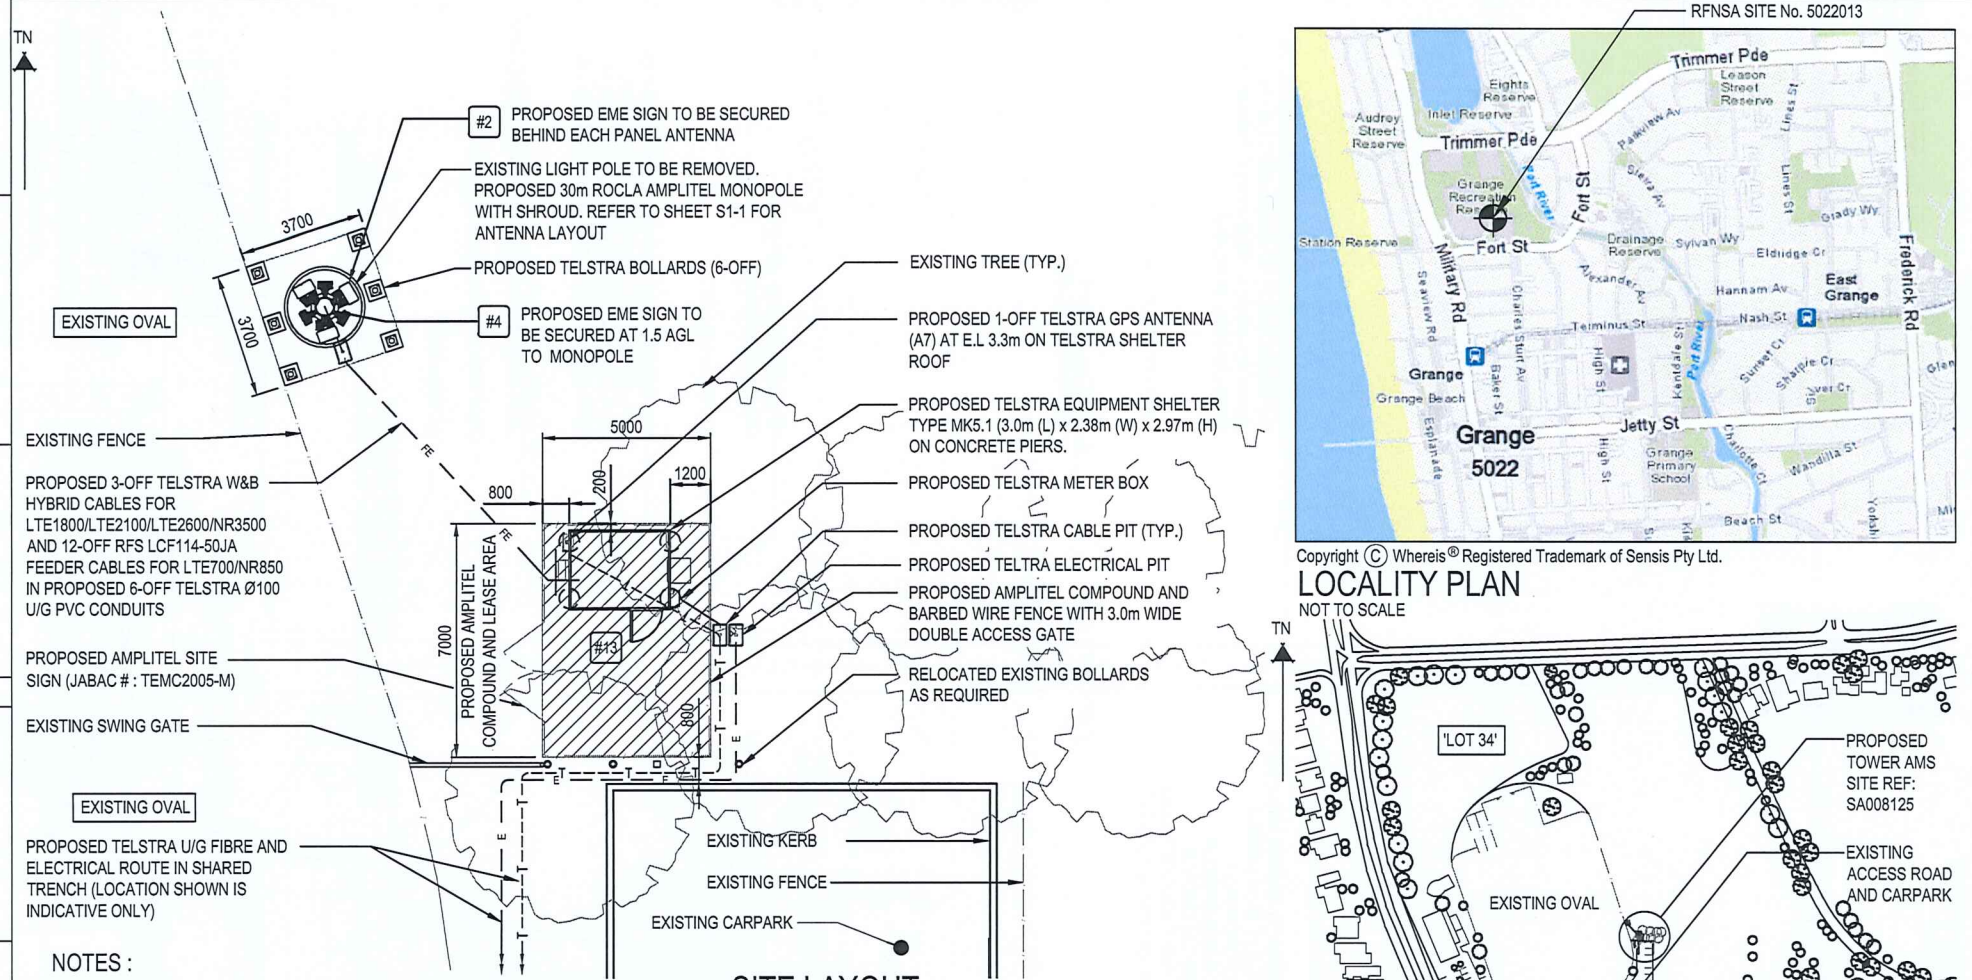

SITE LAYOUT

1m 0 1m 2m 3m 4m 5m 6m 7m 8m SCALE 1:150

NOTES :

1. ALL FEEDER ACCESS POINTS ON THE STRUCTURE MUST BE BIRD PROOFED AS PER EXTERNAL PLANT POLICY 003615.
2. FOR EME SIGNS NOTATED #X REFER TO 005486 DOCUMENTS FOR DETAILS.
3. #2 EME SIGN TO BE SECURED TO THE REAR OF EACH ANTENNA.
4. #4 EME SIGN TO BE SECURED 1.5m A.G.L TO MONOPOLE.
5. #13 EME SIGN TO BE SECURED TO TELSTRA SHELTER DOOR.
6. JABAC # : TEMC2005-M SIGN TO BE SECURED TO MONOPOLE.
7. THIS DRAWING SET IS PRELIMINARY ONLY AND IS ISSUE FOR COMMENT. IT IS NOT A DETAILED SURVEY/STRUCTURAL DRAWING AND THEREFORE COULD BE SUBJECT TO CHANGE.

PROPOSED AMPLITEL LEASE AREA

SERVICES LEGEND

—T—T—T— OPTICAL FIBRE BELOW GROUND
— — E — — E — BELOW GROUND ELECTRICAL SUPPLY
— — FE — — BELOW GROUND FEEDER CABLES

PROPERTY DESCRIPTION

PART OF LOT 34 ON FILED PLAN 118716
SUBURB OF GRANGE
IN THE HUNDRED OF YATALA
CITY OF CHARLES STURT

SITE STRUCTURE CO-ORDINATES (GDA94) GPS READING ACCURACY: ±5m CENTRE OF POLE	
LATITUDE	-34.8965° (GDA94)
LONGITUDE	138.49136° (GDA94)

ERICSSON

RFNSA SITE No. 5022013

Copyright © Whereis® Registered Trademark of Sensis Pty Ltd.

LOCALITY PLAN

NOT TO SCALE

SITE ACCESS

NOT TO SCALE

PRELIMINARY

ORDER	DRWN	CHKD	AMENDMENT	EXAM	APPD	DATE	ISS
SN07457.01	DK	YB	PRELIMINARY SP72151595WO01 AA LTE700/LTE1800/LTE2100	MB	LC	10.02.20	1
SN07457.01	KV	MB	PRELIMINARY 30088473WO378ERIC W850/L700/L1800/L2100/L2600/NR850/NR3500	SW	LC	25.05.21	2
SN07457.03	LN	KG	PRELIMINARY - 30088473WO378ERIC W850/L700/L1800/L2100/L2600/NR850/NR3500	IC	LC	12.08.22	3
SN07457.03	LN	PD	PRELIMINARY - 30088473WO378ERIC W850/L700/L1800/L2100/L2600/NR850/NR3500	LJ	LC	19.09.23	4

NOT APPROVED FOR CONSTRUCTION

© Amplitel PTY LTD as Trustee for the Towers Business Operating Trust (ABN 75 357 171 746) All rights reserved.

AMPLITEL Part of the Telstra Group

TOWER AMS SITE REF SA008125
GRANGE RECREATION RESERVE
SITE LAYOUT AND ACCESS
LOT 34 MILITARY ROAD, GRANGE, SA 5022

DWG NO. SA008125 SHT NO. S1 INDEX

DO NOT SCALE

A3

The copyright and ownership of this drawing is assigned to Amplitel and must not be copied or saved elsewhere without written permission from Amplitel.