SMFA

SAM JOHNSON AUTOMATED WC

22124

SWAN COURT RENOWAN PARK SA 5008


24/1/2023






Legend:

e'	EXISTING ITEM		FENCE
n'	NEW ITEM		ELECTRICAL UNDERGROUND
DB	DISTRIBUTION BOARD		BOUNDARY LINE
CONC.	CONCRETE		
FP	FOOTPATH		
LP	LIGHT POLE		

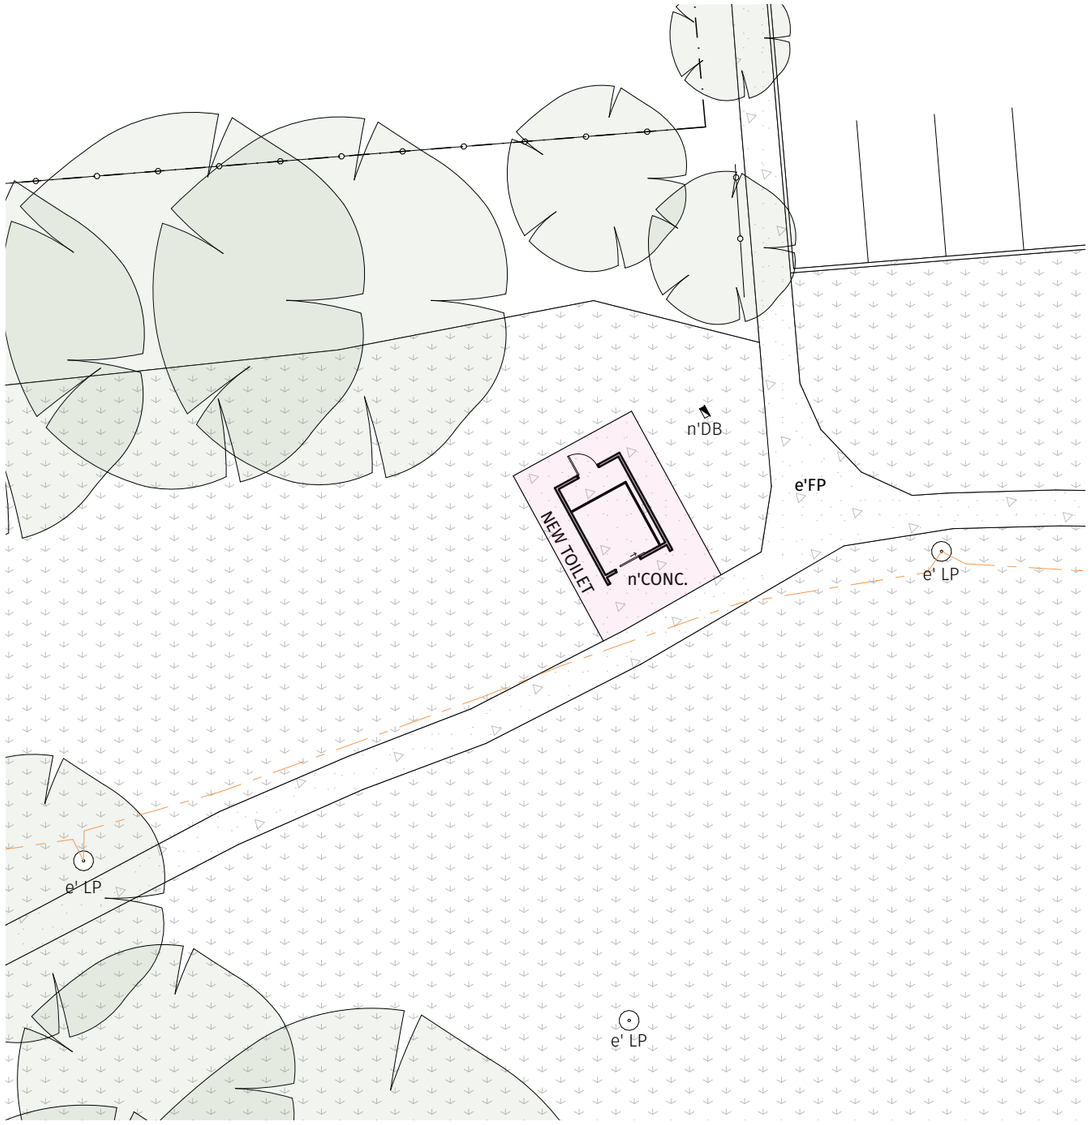

PROPOSED SITE PLAN
1:200

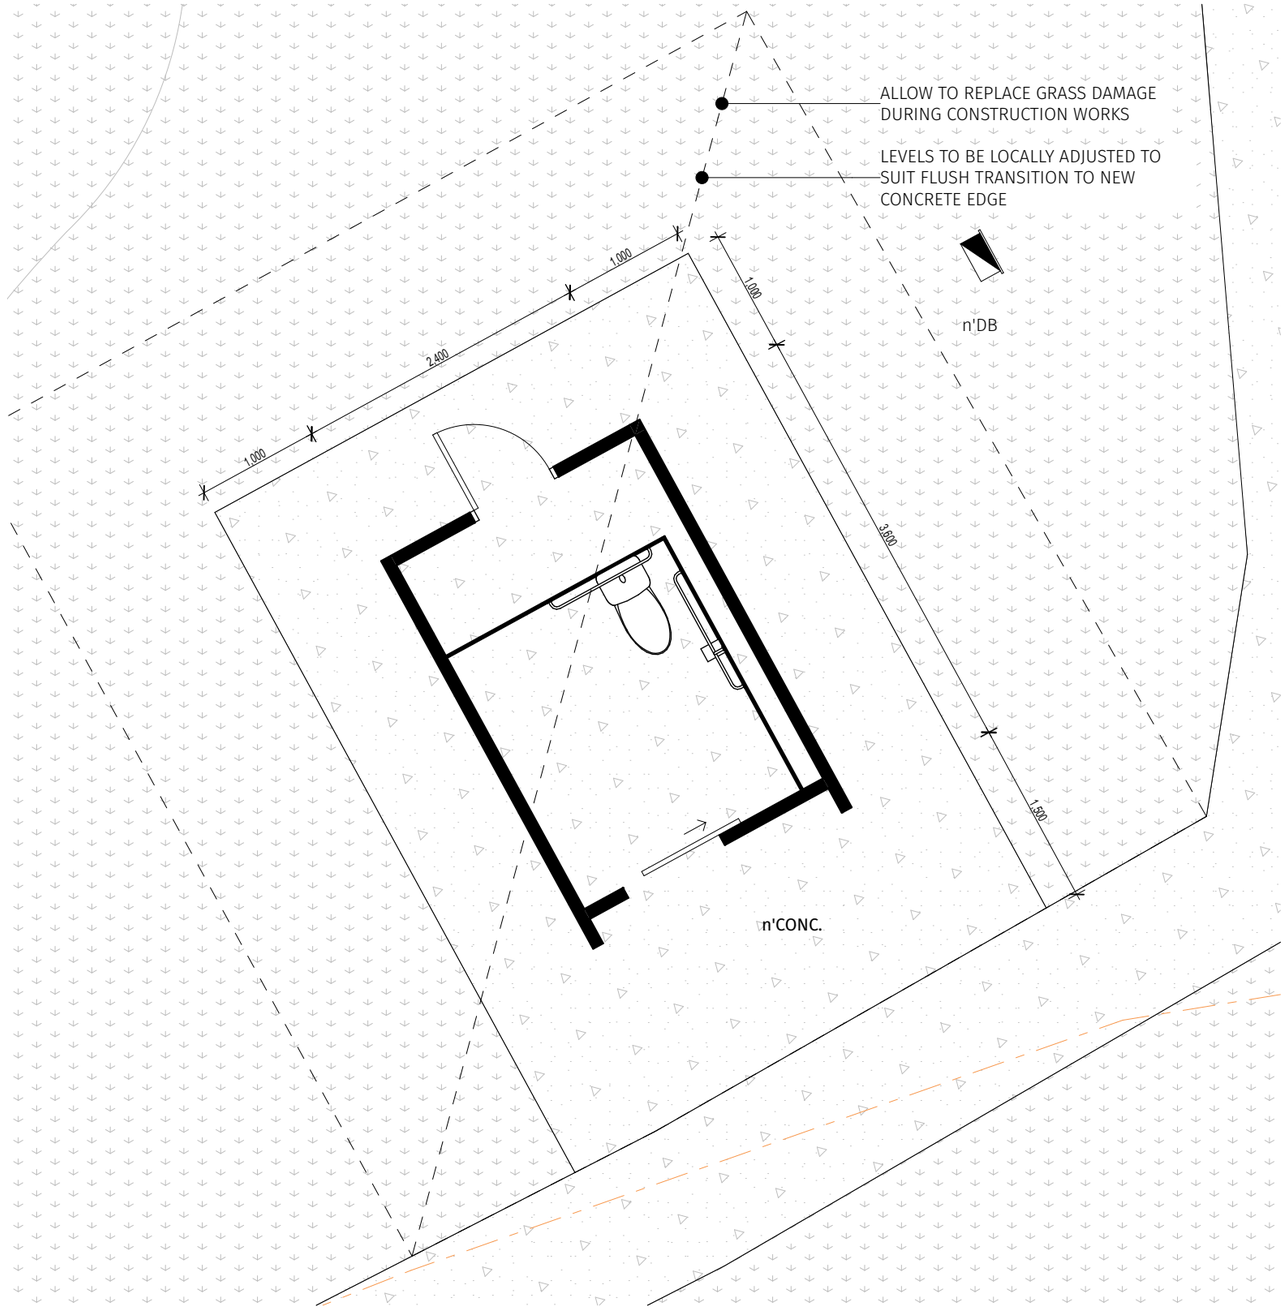


PROPOSED FLOOR PLAN
1:50

SMFA	Title: PORPOSED PLANS			Job: SAM JOHNSON AUTOMATED WC	
	Drawn: NV	Address: SWAN COURT RENOWAN PARK SA 5008	Scale: 1:50, 1:200 @ A3	Job No.: 22124	Drg No.: SK101
	Apvd.: MR		Date: 24/1/2023		Drg Issue:




FRONT ELEVATION
1:100

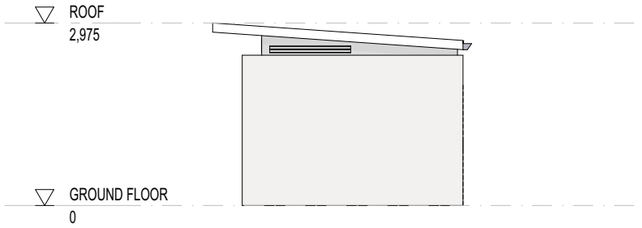


LEFT ELEVATION
1:100



WESTERN PERSPECTIVE

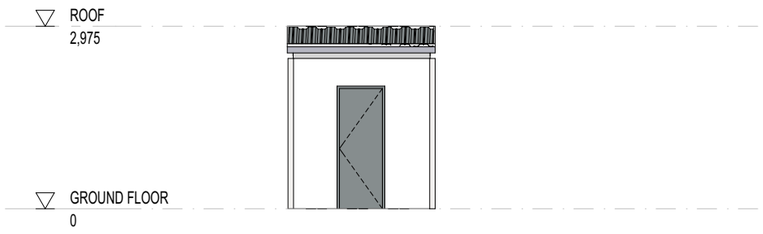

REAR ELEVATION
1:100

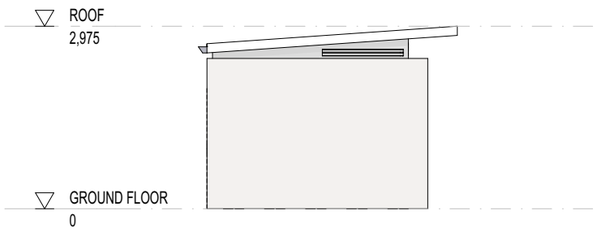

RIGHT ELEVATION
1:100

SMFA

Title: ELEVATIONS				Job: SAM JOHNSON AUTOMATED WC	
Drawn: NV	Address: SWAN COURT RENOWAN PARK SA 5008	Scale: 1:100 @ A3		Job No.: 22124	Drg No.: SK102	Drg Issue:
Apvd.: MR		Date: 24/1/2023			