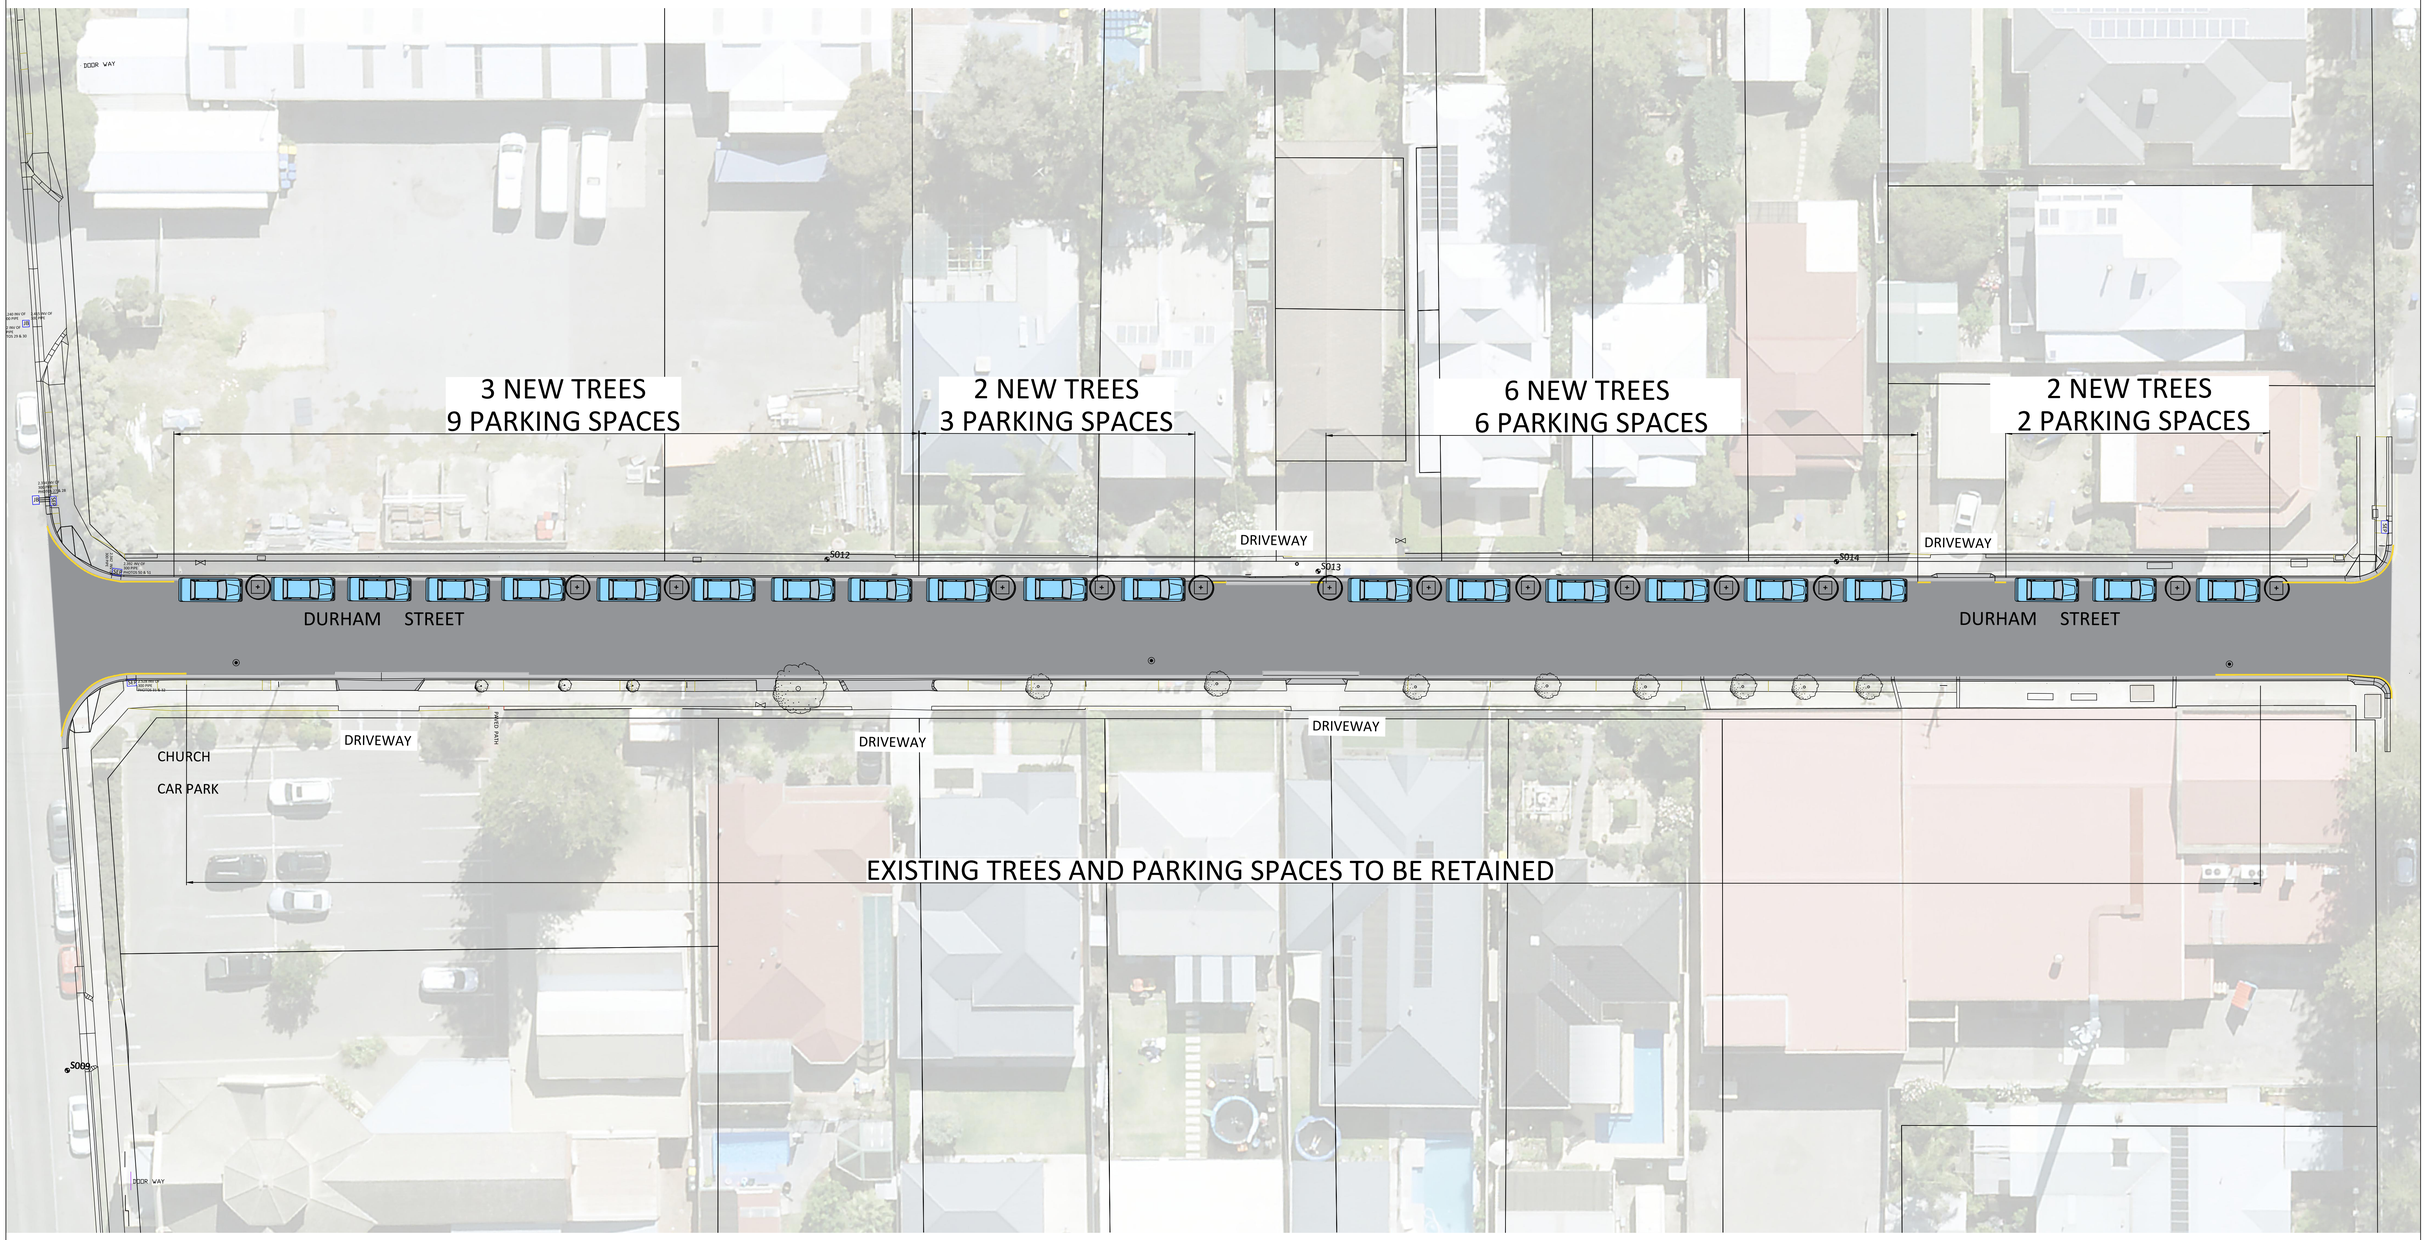


LEGEND

- DENOTES NEW TREE TO BE PLANTED
- 1 x 1m KERBED CUTOUT
- DENOTES EXISTING TREE

REVISIONS			
NO.	DESCRIPTION	BY	DATE
A	UPDATE REV B - TREES	KK	24.06.2021

SERVICES	CHECKED BY	DATE
SEWER	K.KARKI	24.06.2021
WATER	K.KARKI	24.06.2021
GAS	K.KARKI	24.06.2021
COMMS	K.KARKI	24.06.2021
POWER	K.KARKI	24.06.2021

DRAWING FILE LOCATION

T:\AUTOCAD DATA\ROADS\DURHAM STREET HENLEY BEACH\DRAWINGS\NEW TREE PLANTATION.dwg

COORDINATOR DESIGN

B MORIAS

City of Charles Sturt

Project Manager

NAME

APPROVED XX.XX.WW

Date

SURVEYED	S.UNDERWOOD JUN.2021
DRAWN	K.KARKI JUN.2021
DESIGNED	K.KARKI JUN.2021
LAST EDIT	20/07/2021

DURHAM STREET

HENLEY BEACH

TREE PLANTING PLAN

SHEET	1 of 1
TRIM No.	21/187847
DRAWING No.	21430
REVISION	B