Plan Legend


- New 2.0-2.5m wide shared path
- New 1.5m wide footpath
- Indicative new raised pedestrian crossing
- New 90° car parks (8 car parks)
- New kerb and gutter
- Indicative No Parking line marking
- New line marking
- New pedestrian ramp
- New cycling ramp
- New Tree
- Proposed driveway alteration
- Indicative new drainage

Note:

The proposed crossing layout and associated parking arrangements are indicative and subject to further technical assessment during detailed design.

Not To Scale

11.2026

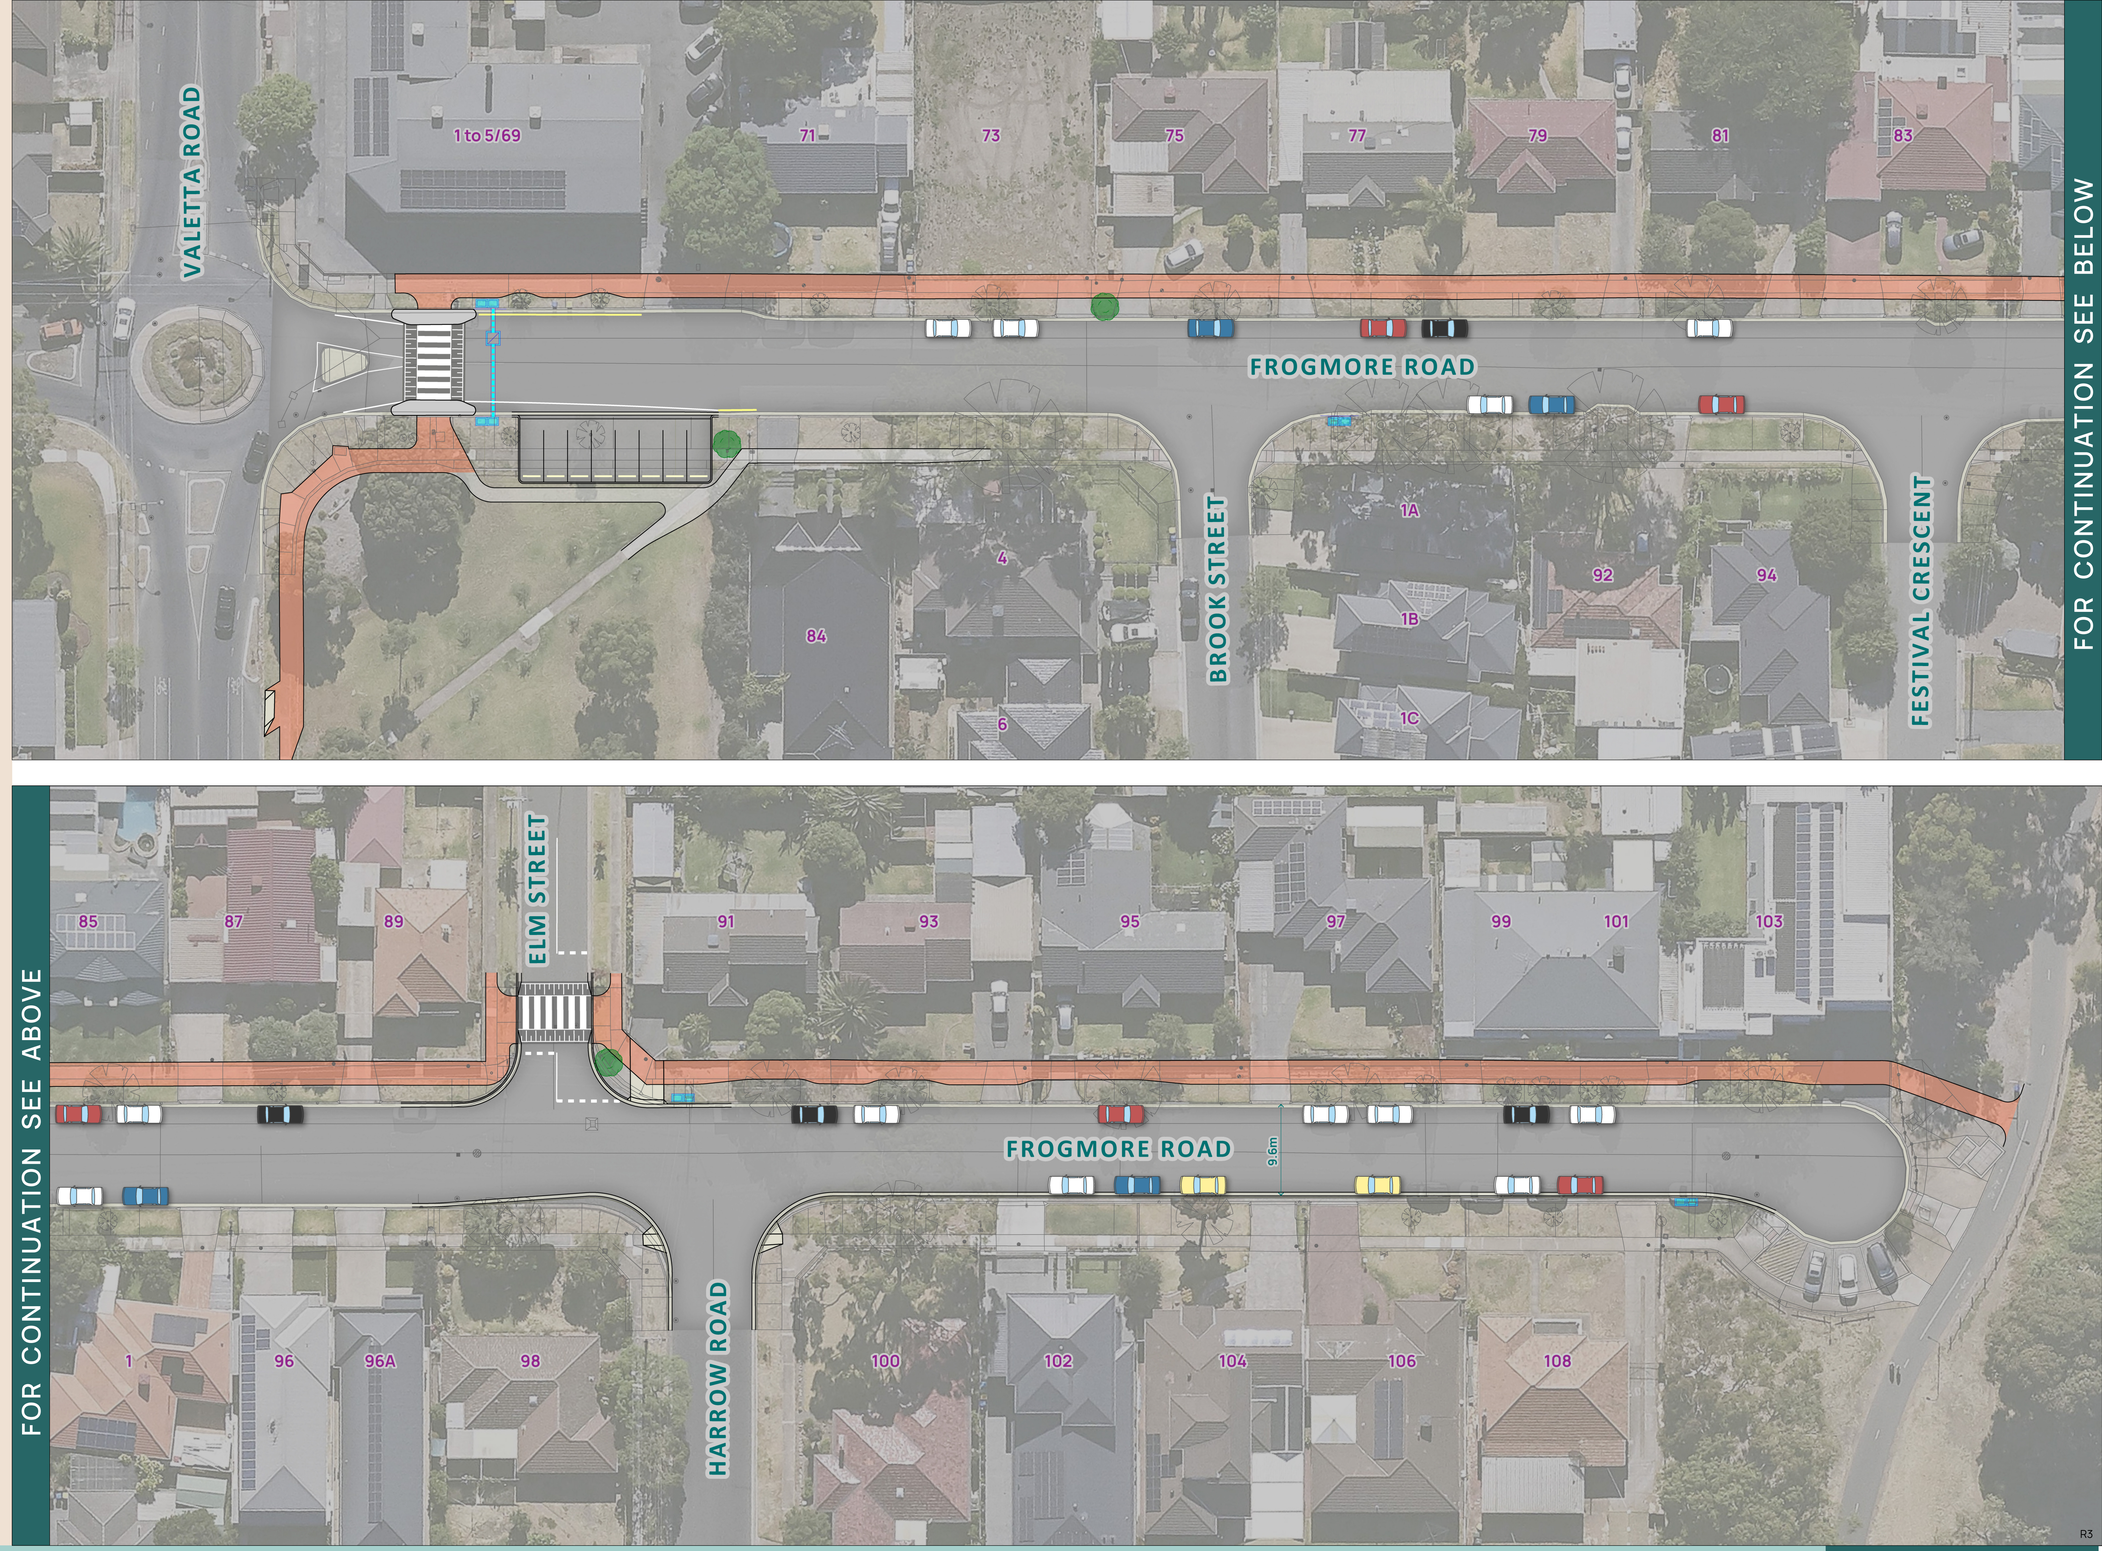

FROGMORE ROAD, KIDMAN PARK

ROAD RENEWAL

VALETTA ROAD TO SOUTHERN END

City of Charles Sturt