
1. Back To Back Median Kerb
2. New Yellow No - Stopping Line

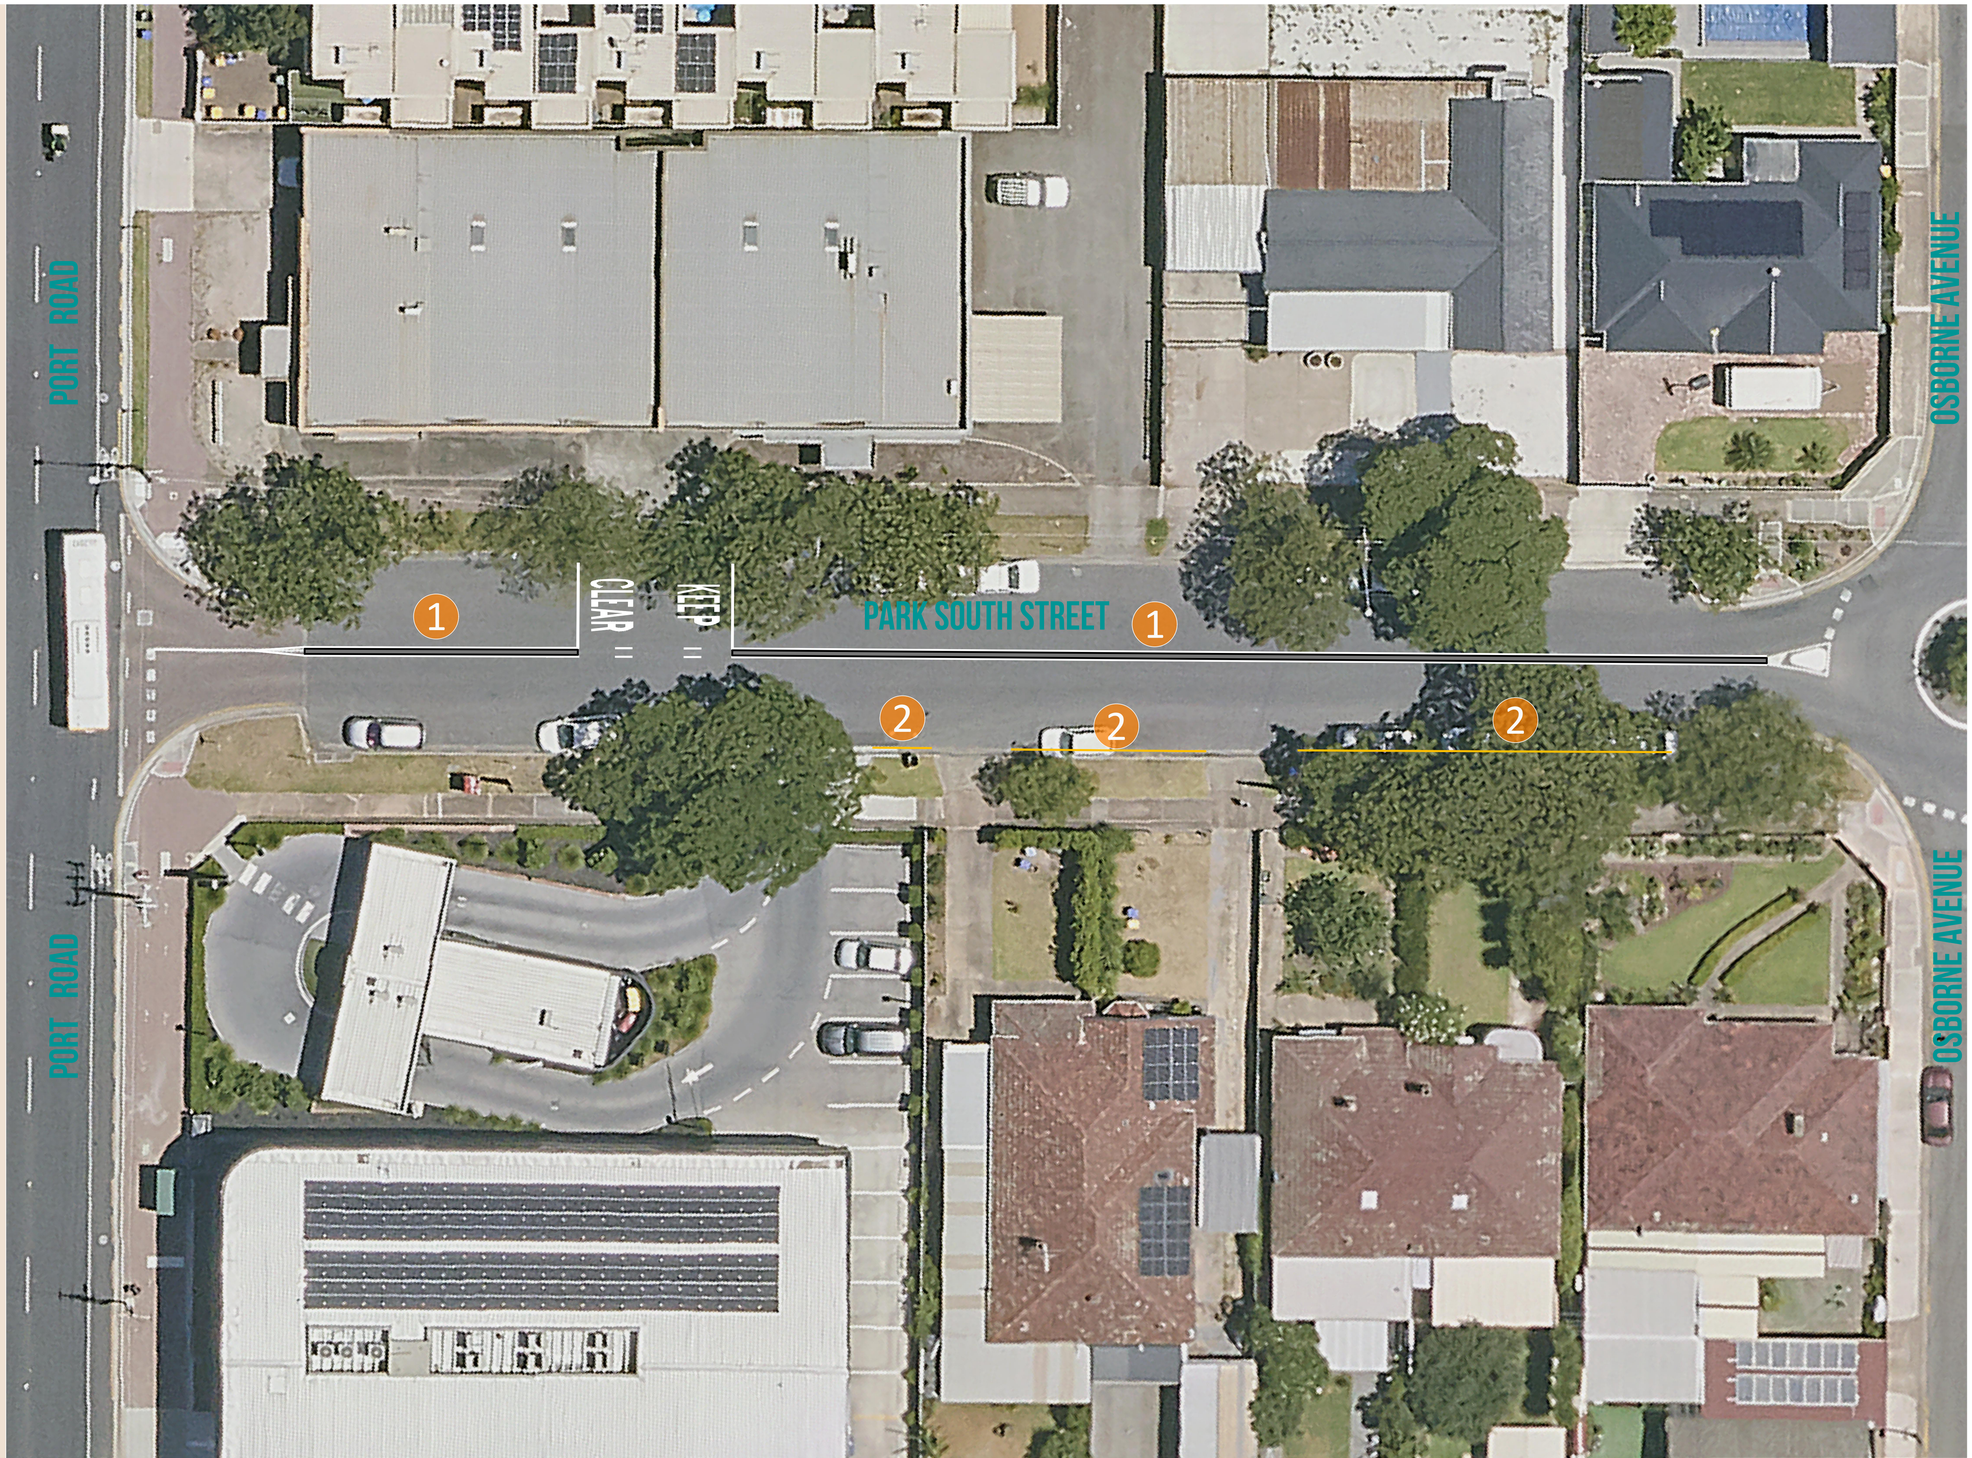

Not To Scale
03.2025

PARK SOUTH STREET
WOODVILLE SOUTH
PROPOSED TRAFFIC CONTROL IMPROVEMENTS OPTION 2

City of Charles Sturt