

AUDLEY STREET, WOODVILLE NORTH

PROPOSED FOOTPATH


REVISION A 01-08-23

SHEET 1 of 3




PROPOSED LEGEND:

- 1 NEW 2.5m SHARED USE PATH (CONCRETE)
- 2 NEW KOALA CROSSING
- 3 NEW TREE CUTOUTS FOR TREE PLANTINGS (SUBJECT TO EXISTING UNDERGROUND SERVICES)
- 4 NEW PEDESTRIAN RAMP

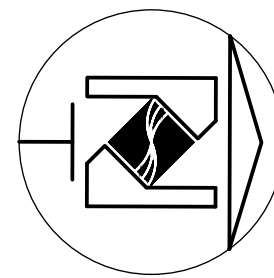

1:200m AT B1
0 5 10 15 20 METRES

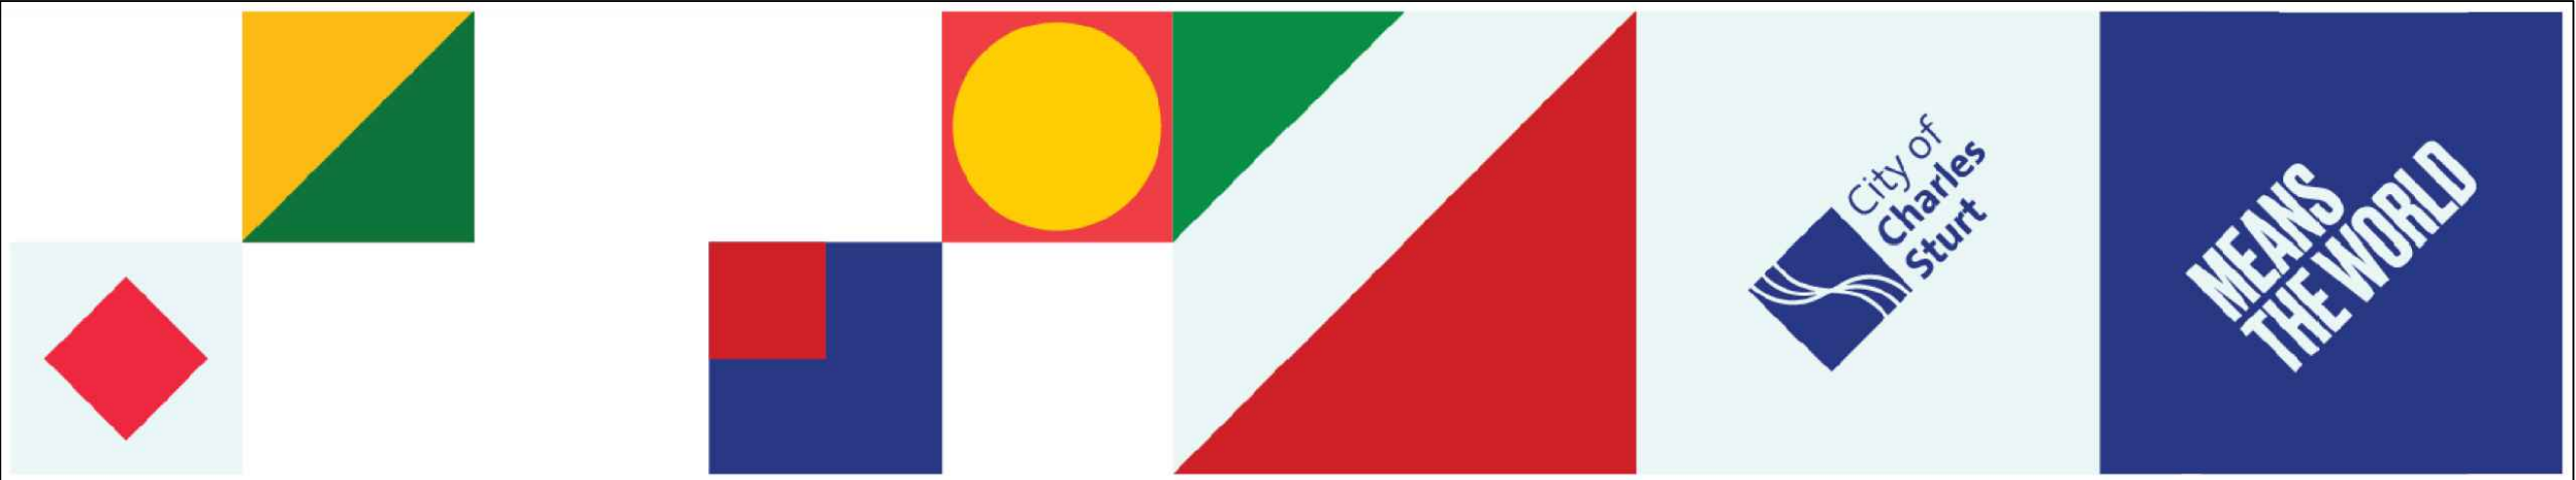

AUDLEY STREET, WOODVILLE NORTH

PROPOSED FOOTPATH


REVISION A 01-08-23

SHEET 2 of 3




PROPOSED LEGEND:

- 1 NEW 2.5m SHARED USE PATH (CONCRETE)
- 2 NEW KOALA CROSSING
- 3 NEW TREE CUTOUTS FOR TREE PLANTINGS (SUBJECT TO EXISTING UNDERGROUND SERVICES)
- 4 NEW PEDESTRIAN RAMP

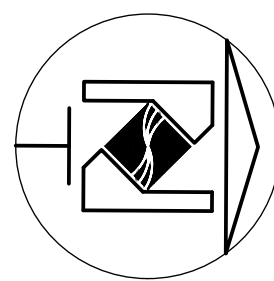

1:200m AT B1
0 5 10 15 20
METRES

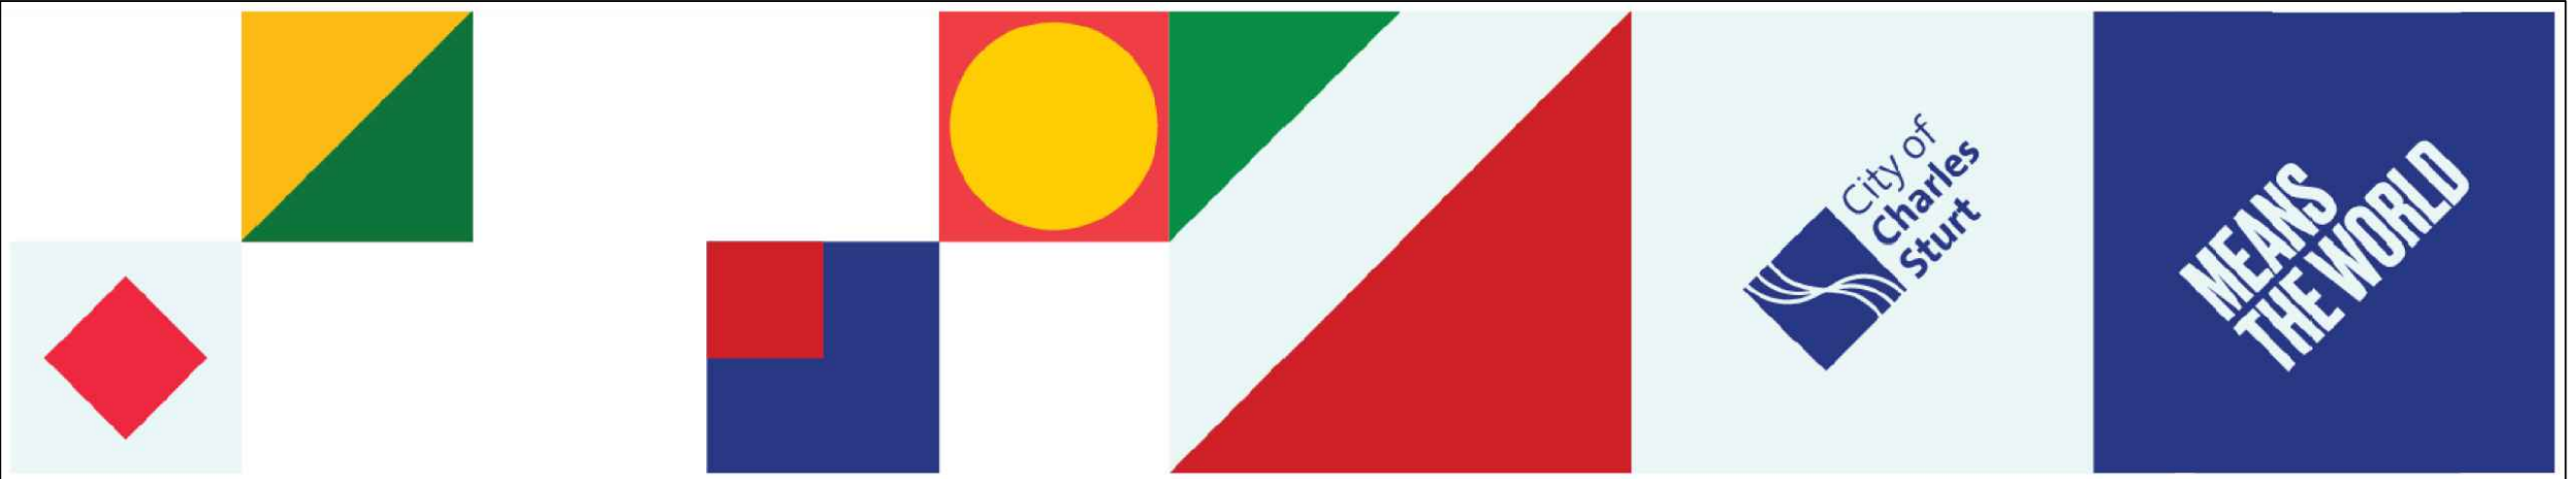


AUDLEY STREET, WOODVILLE NORTH

PROPOSED FOOTPATH


REVISION A 01-08-23

SHEET 3 of 3

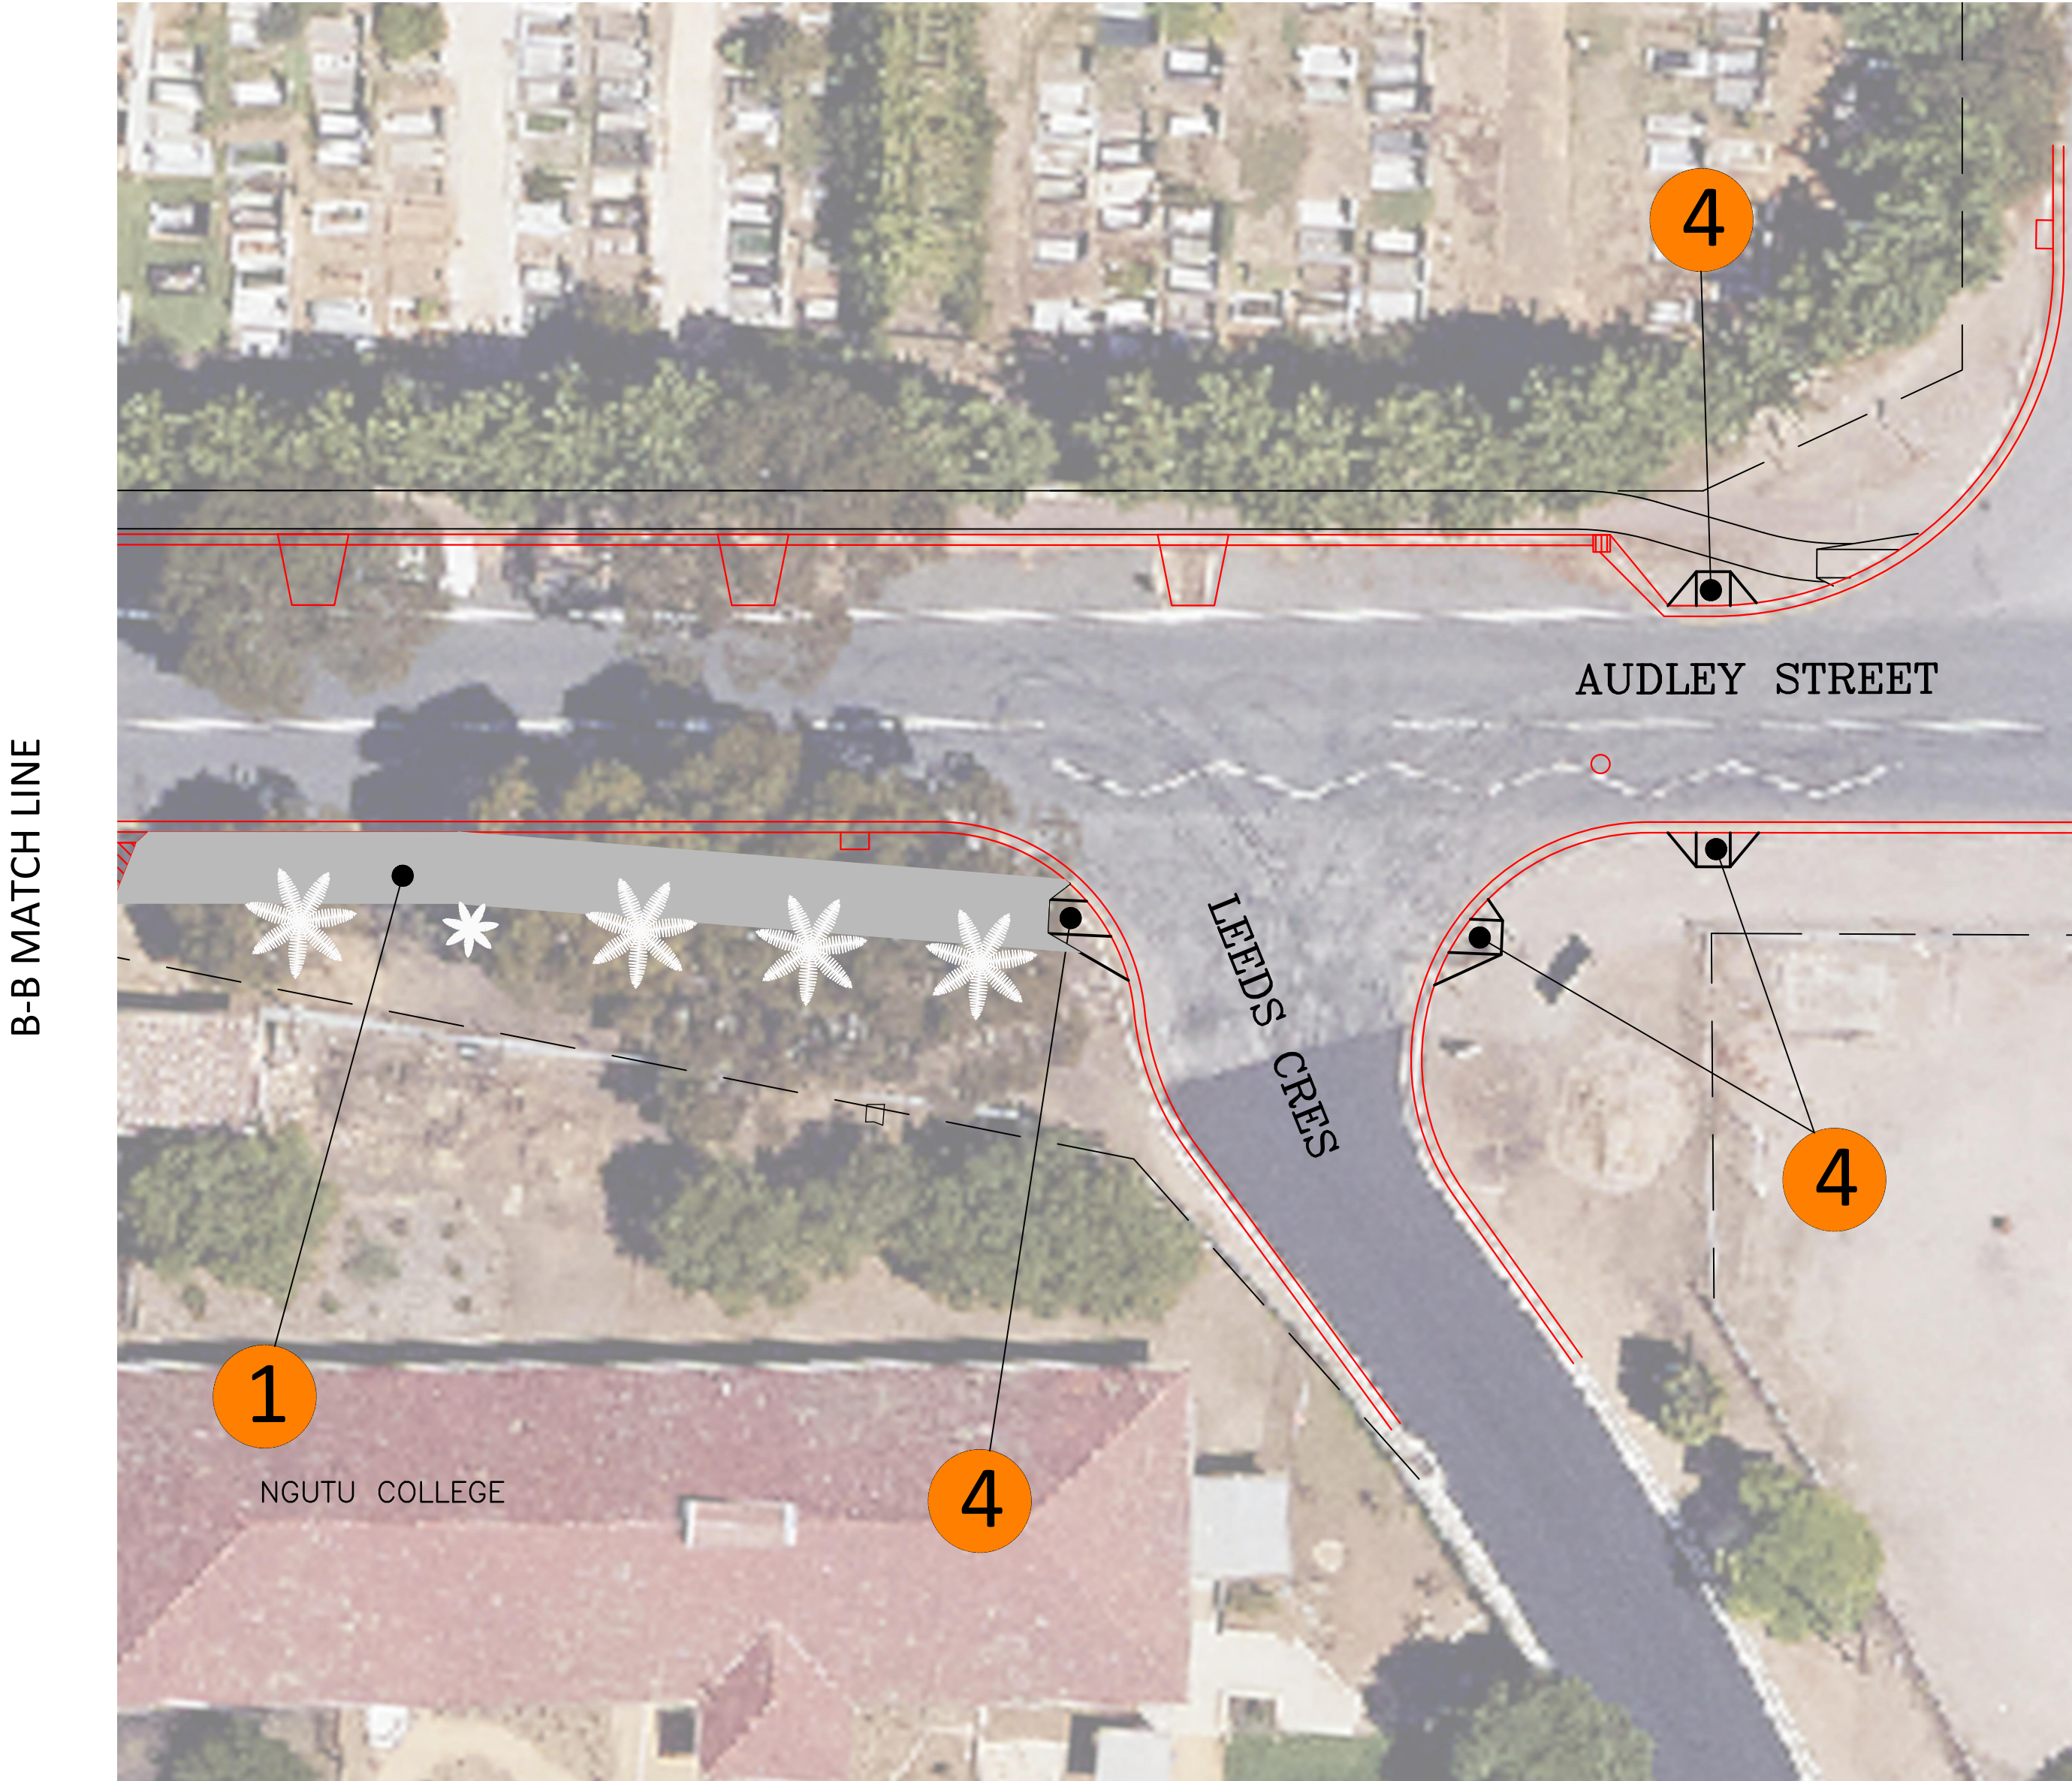

PROPOSED LEGEND:

- 1 NEW 2.5m SHARED USE PATH (CONCRETE)
- 2 NEW KOALA CROSSING
- 3 NEW TREE CUTOUTS FOR TREE PLANTINGS (SUBJECT TO EXISTING UNDERGROUND SERVICES)
- 4 NEW PEDESTRIAN RAMP

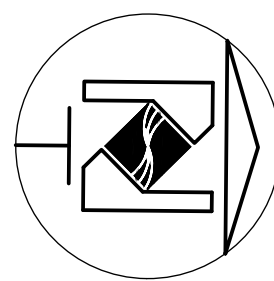

1:200m AT B1

0 5 10 15 20

METRES

