Plan Legend

- Parking Space Linemarking
- New Tree Planting
- Existing Tree
- Driveway Crossover Replaced
- Clay Brick Paved Footpath
- Roll-out Turf Verge Reinstatement
- New Kerb Ramp and Tactile

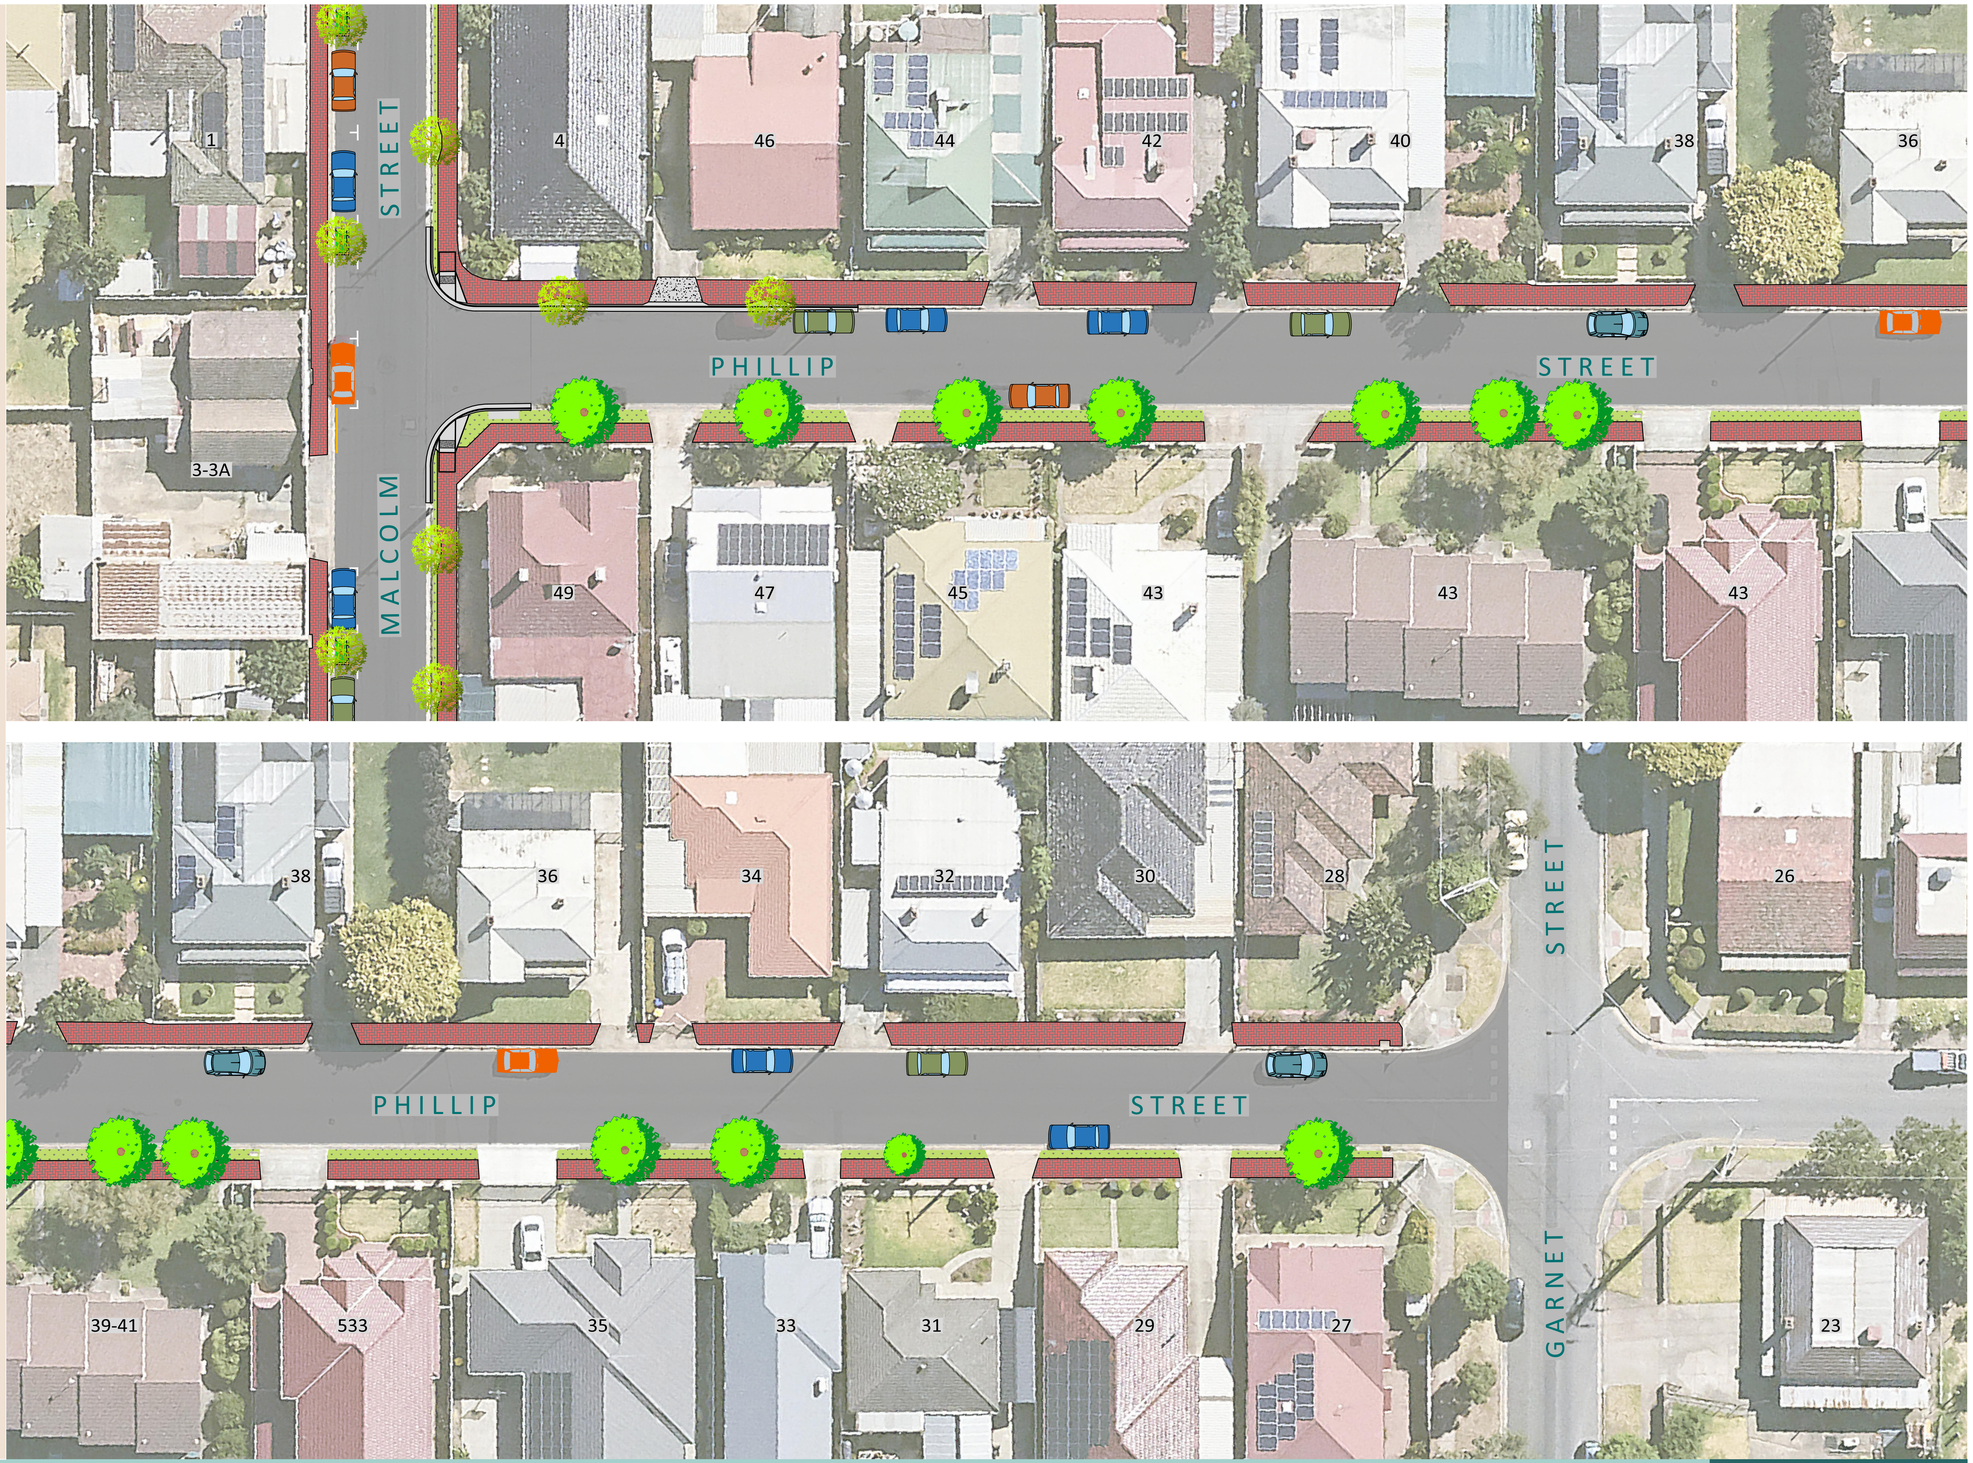

Not To Scale
11.2026

PHILLIP STREET, WEST CROYDON

ROAD REHABILITATION

MALCOLM STREET TO GARNET STREET

City of Charles Sturt