Plan Legend

- Footpaths to be replaced - Fibre Reinforced Concrete
- New kerb and gutter
- No Parking line marking
- Pedestrian crossing ramp
- May Street Intersection - new line marking, median and raised pavement bars
- Indicative drainage



Not To Scale
10.2026

PITMAN AVENUE, WOODVILLE WEST


ROAD RECONSTRUCTION - PAGE 1 OF 2

ALMA TERRACE TO FINDON ROAD

City of Charles Sturt

Plan Legend

- Footpaths to be replaced - Fibre Reinforced Concrete
- New kerb and gutter
- No Parking line marking
- Pedestrian crossing ramp
- James Street Intersection - new roundabout
- Indicative drainage

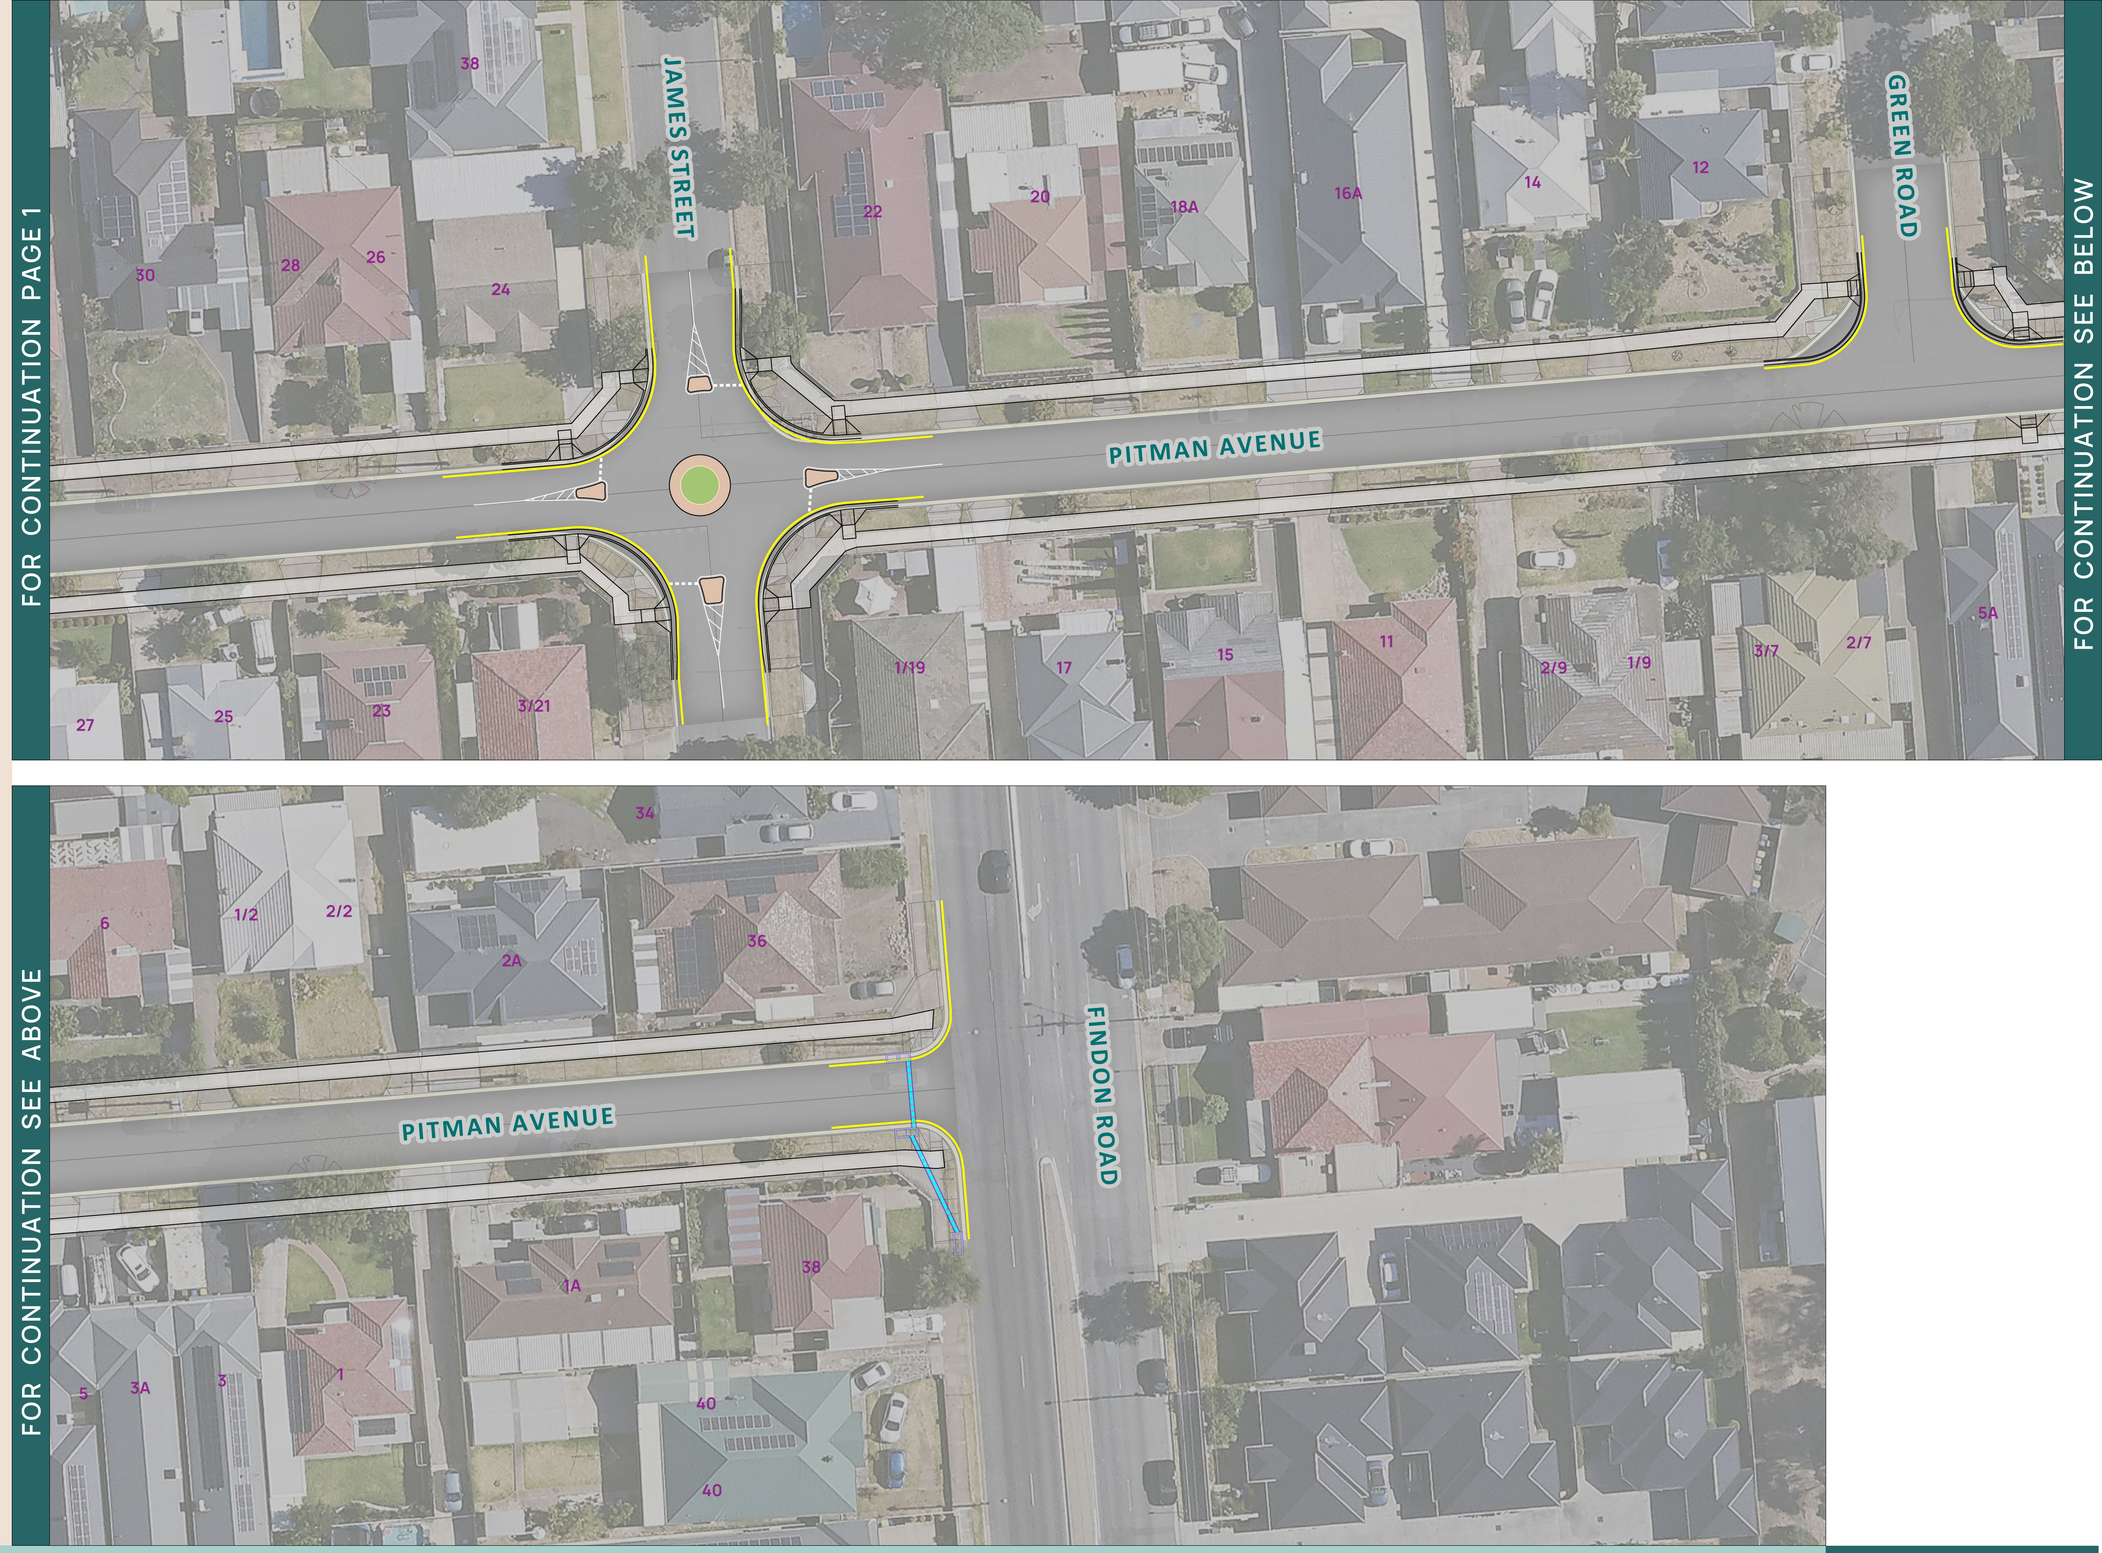

Not To Scale
10.2026

PITMAN AVENUE, WOODVILLE WEST

ROAD RECONSTRUCTION - PAGE 2 OF 2

ALMA TERRACE TO FINDON ROAD

City of Charles Sturt