
GLEN EIRA ST, WOODVILLE SOUTH

BETWEEN FINDON ROAD and OVAL AVE

DRAWING INDEX

SHEET No.	DESCRIPTION	REVISION
1	INDEX AND SITE OVERVIEW	A
2	TRAFFIC CONTROL DEVICE LOCATING PLAN	A
3	LINEMARKING PLAN	A

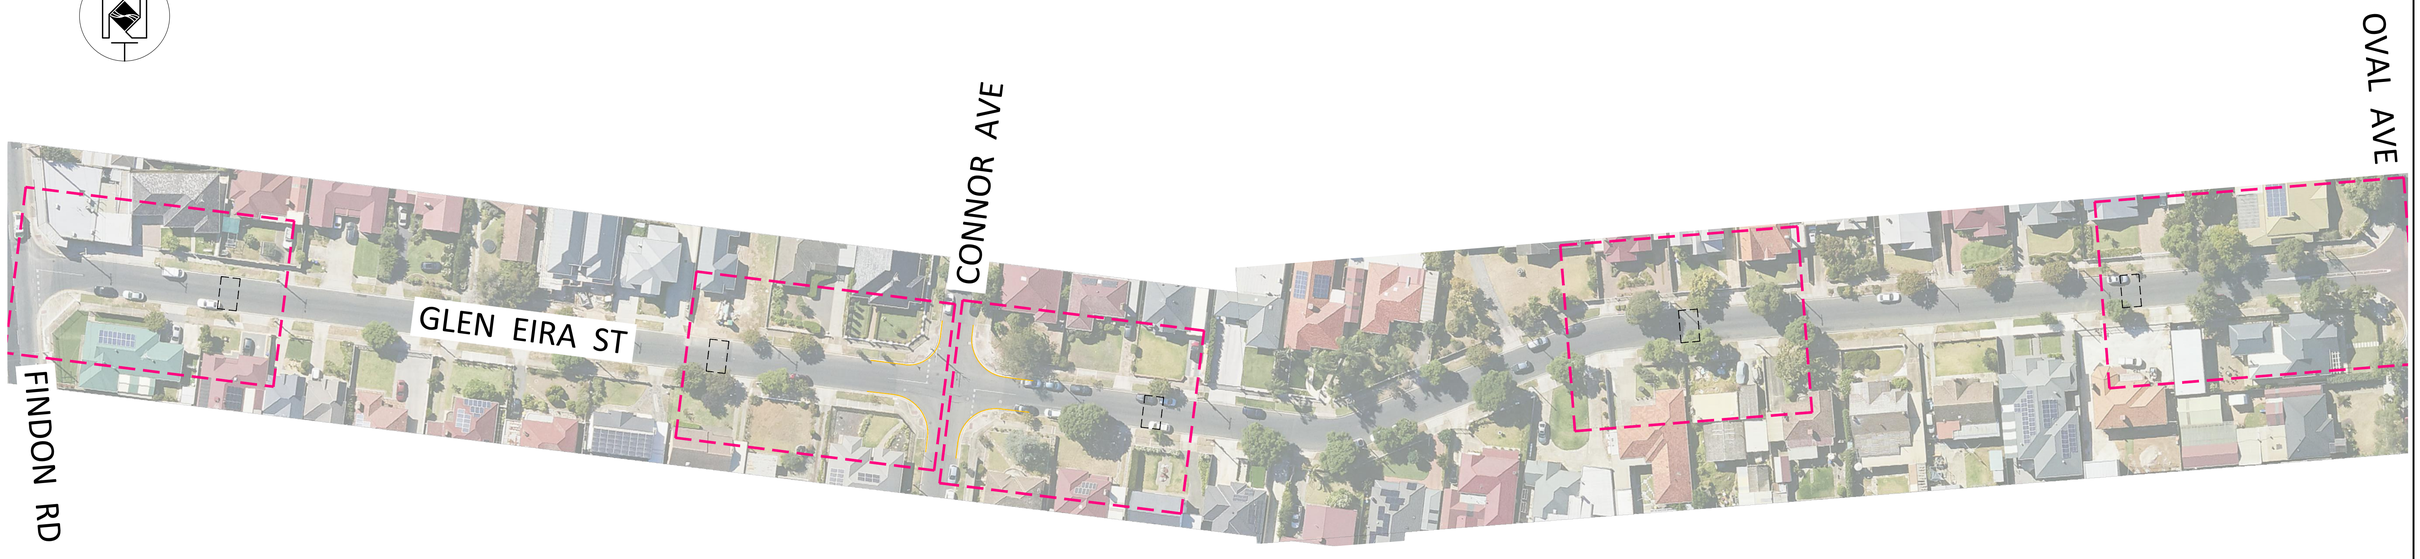

PRELIMINARY

REVISIONS			
NO.	DESCRIPTION	BY	DATE
A	ISSUED FOR COMMENT	P.S.	19.03.25

PROJECT MANAGER
EVAN WOOLFORD
APPROVED xx.xx.xx

DESIGN COORDINATOR
BILL MORIAS

SURVEYED	-
DATE	-
DESIGNED	-
DATE	-
DRAWN	P.S.
DATE	Mar-25
COORDINATES	GDA2020 ZONE 54
DATUM	mAHD

GLEN EIRA STREET
WOODVILLE SOUTH
LOCAL AREA TRAFFIC MANAGEMENT
INDEX AND SITE OVERVIEW

SHEET NUMBER	
01 of 03	
RECORD NUMBER	
DRAWING NUMBER	REVISION
11080	A

DRAWING FILE: C:\1245ym\Workspace\data\CharlesSturt\SYN\Glen Eira St Traffic Control 2024_170\DRAWINGS\CONCEPT_GlenEiraSt_LATM_2.dwg 17/04/2025 2:42:37 PM











PRELIMINARY

REVISIONS			
NO.	DESCRIPTION	BY	DATE
A	ISSUED FOR COMMENT	P.S.	19.03.25

SERVICES	CHECKED BY	DATE
COMMS	-	-
GAS	-	-
POWER	-	-
SEWER	-	-
STORMWATER	-	-
WATER	-	-

SCALE
1:200m AT B1
METRES
0 5 10 15 20

City of Charles Sturt

PROJECT MANAGER
EVAN WOOLFORD
APPROVED xx.xx.xx


DESIGN COORDINATOR
BILL MORIAS

SURVEYED	-
DATE	-
DESIGNED	-
DATE	-
DRAWN	P.S.
DATE	Mar-25
COORDINATES	GDA2020 ZONE 54
DATUM	mAHD

GLEN EIRA STREET
WOODVILLE SOUTH
LOCAL AREA TRAFFIC MANAGEMENT
TRAFFIC CONTROL DEVICE LOCATIONS

SHEET NUMBER 02 of 03
RECORD NUMBER
DRAWING NUMBER 11080
REVISION A

DRAWING FILE: C:\12d\SynWorkspaceData\CharlesSturtSYN\Glen Eira St Traffic Control 2024_170\DRAWINGS\CONCEPT_GlenEiraSt_LATM_2.dwg 17/04/2025 2:42:37 PM

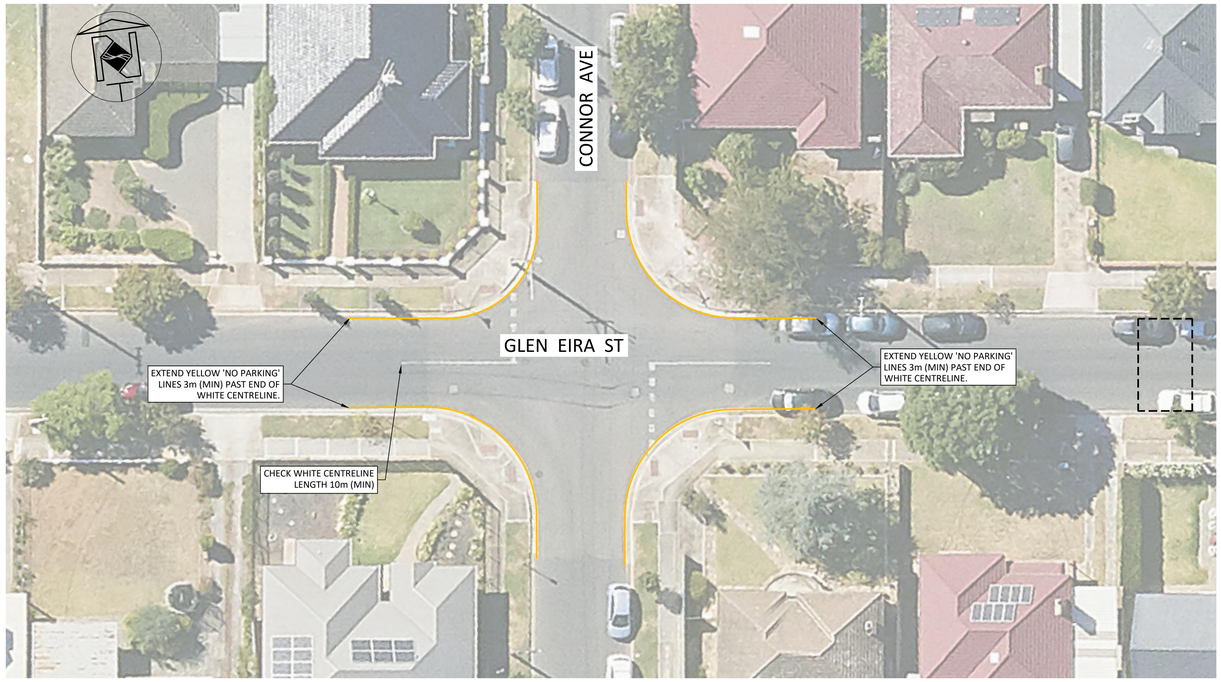

PRELIMINARY

REVISIONS			
NO.	DESCRIPTION	BY	DATE
A	ISSUED FOR COMMENT	P.S.	19.03.25

SERVICES	CHECKED BY	DATE
COMMS	-	-
GAS	-	-
POWER	-	-
SEWER	-	-
STORMWATER	-	-
WATER	-	-

SCALE
1:200m AT B1
METRES
0 5 10 15 20

City of Charles Sturt

PROJECT MANAGER
EVAN WOOLFORD
APPROVED xx.xx.xx

DESIGN COORDINATOR
BILL MORIAS

SURVEYED	-
DATE	-
DESIGNED	-
DATE	-
DRAWN	P.S.
DATE	Mar-25
COORDINATES	GDA2020 ZONE 54
DATUM	mAHD

GLEN EIRA STREET
WOODVILLE SOUTH
LOCAL AREA TRAFFIC MANAGEMENT
LINEMARKING PLAN

SHEET NUMBER 03 of 03
RECORD NUMBER
DRAWING NUMBER 11080
REVISION A

DRAWING FILE: C:\1245ByrnWorkspace\data\CharlesSturtSYN\Glen Eira St Traffic Control 2024_170\DRAWINGS\CONCEPT_GlenEiraSt_LATM_2.dwg 17/04/2025 2:42:37 PM