
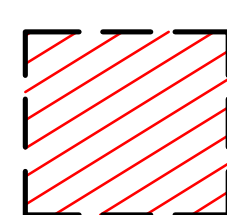


CONCEPT PLAN LEGEND

 DIAGONAL HALF-ROAD CLOSURE
PARKING IMPACT NOTED ON PLAN

 REFER OVAL AVE
ENLARGEMENT FOR
TREATMENT OPTIONS

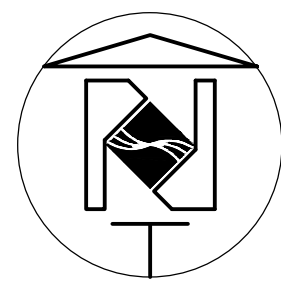

MAY 2026
SCALE 1:1000m @ B1


SCENARIO 1 - DIAGONAL HALF-ROAD CLOSURES AND OVAL AVE TREATMENT OPTIONS

'GLEN' STREETS LOCAL AREA TRAFFIC MANAGEMENT
WOODVILLE SOUTH



GLENROWAN RD AND CONNOR AVE

EST 4 CARPARKS LOST

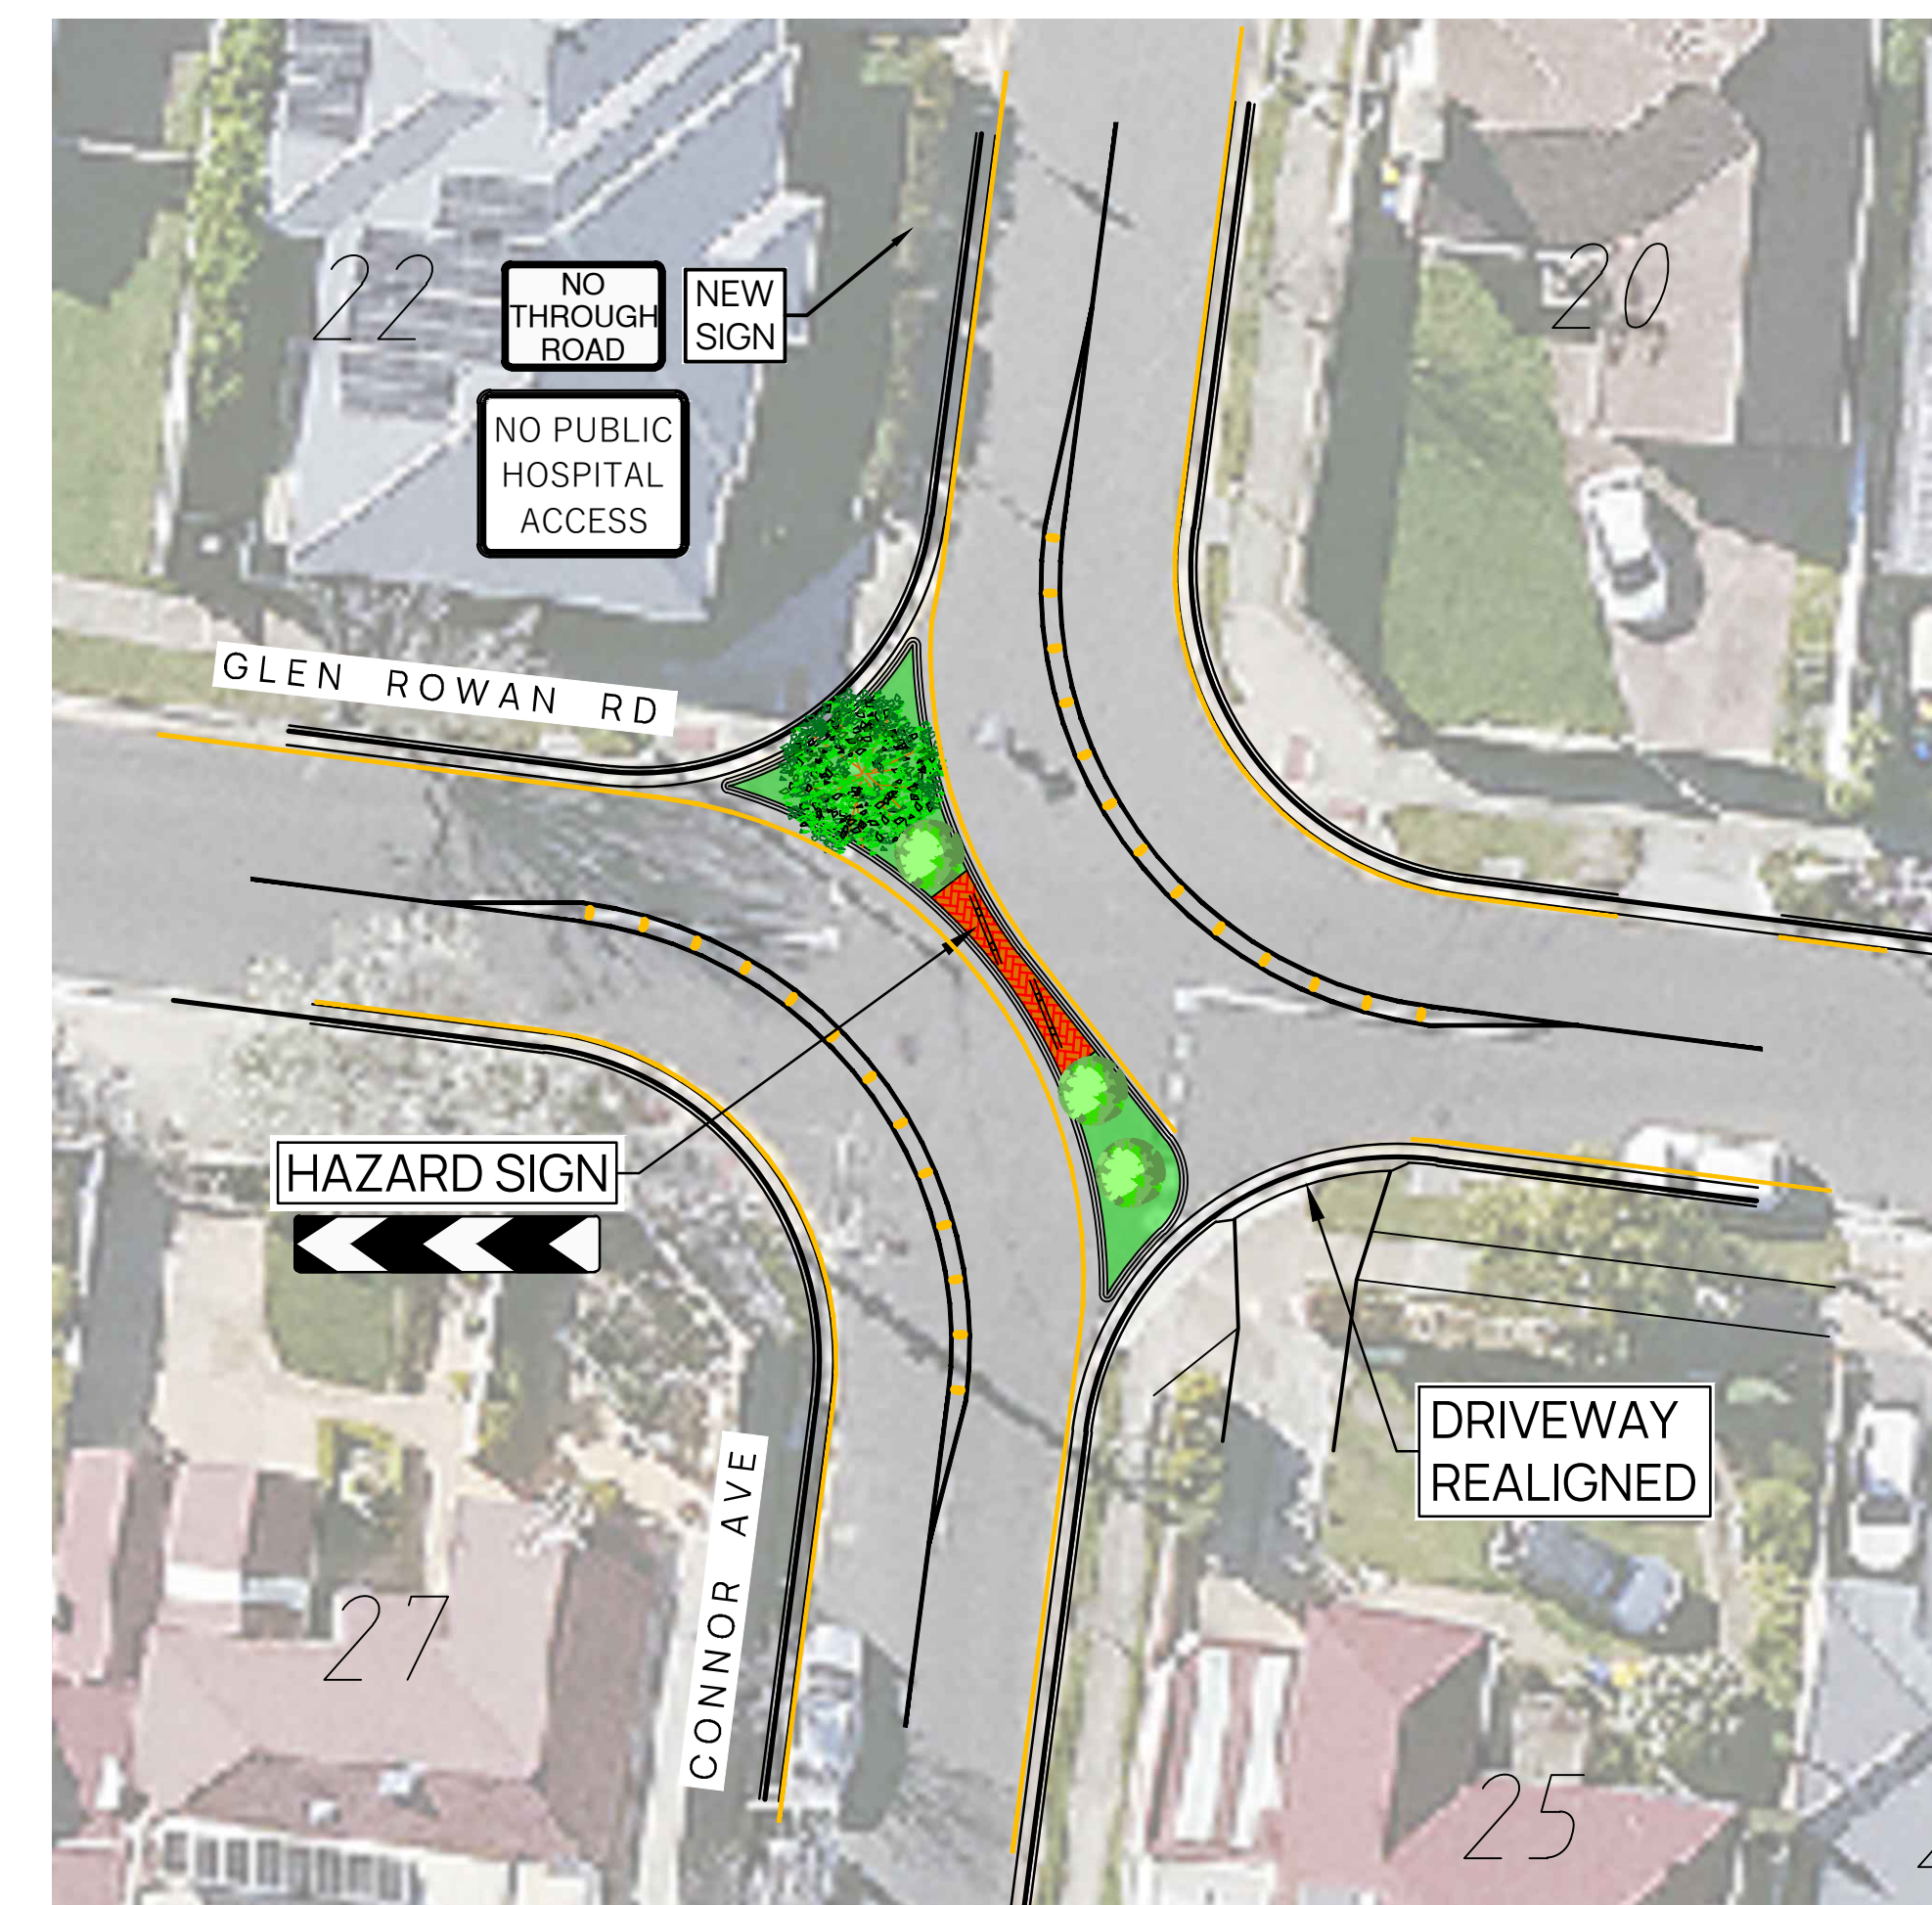


GLENGARRY ST AND CONNOR AVE

EST 7 CARPARKS LOST




GLENHUNTLEY ST AND CONNOR AVE

EST 6 CARPARKS LOST

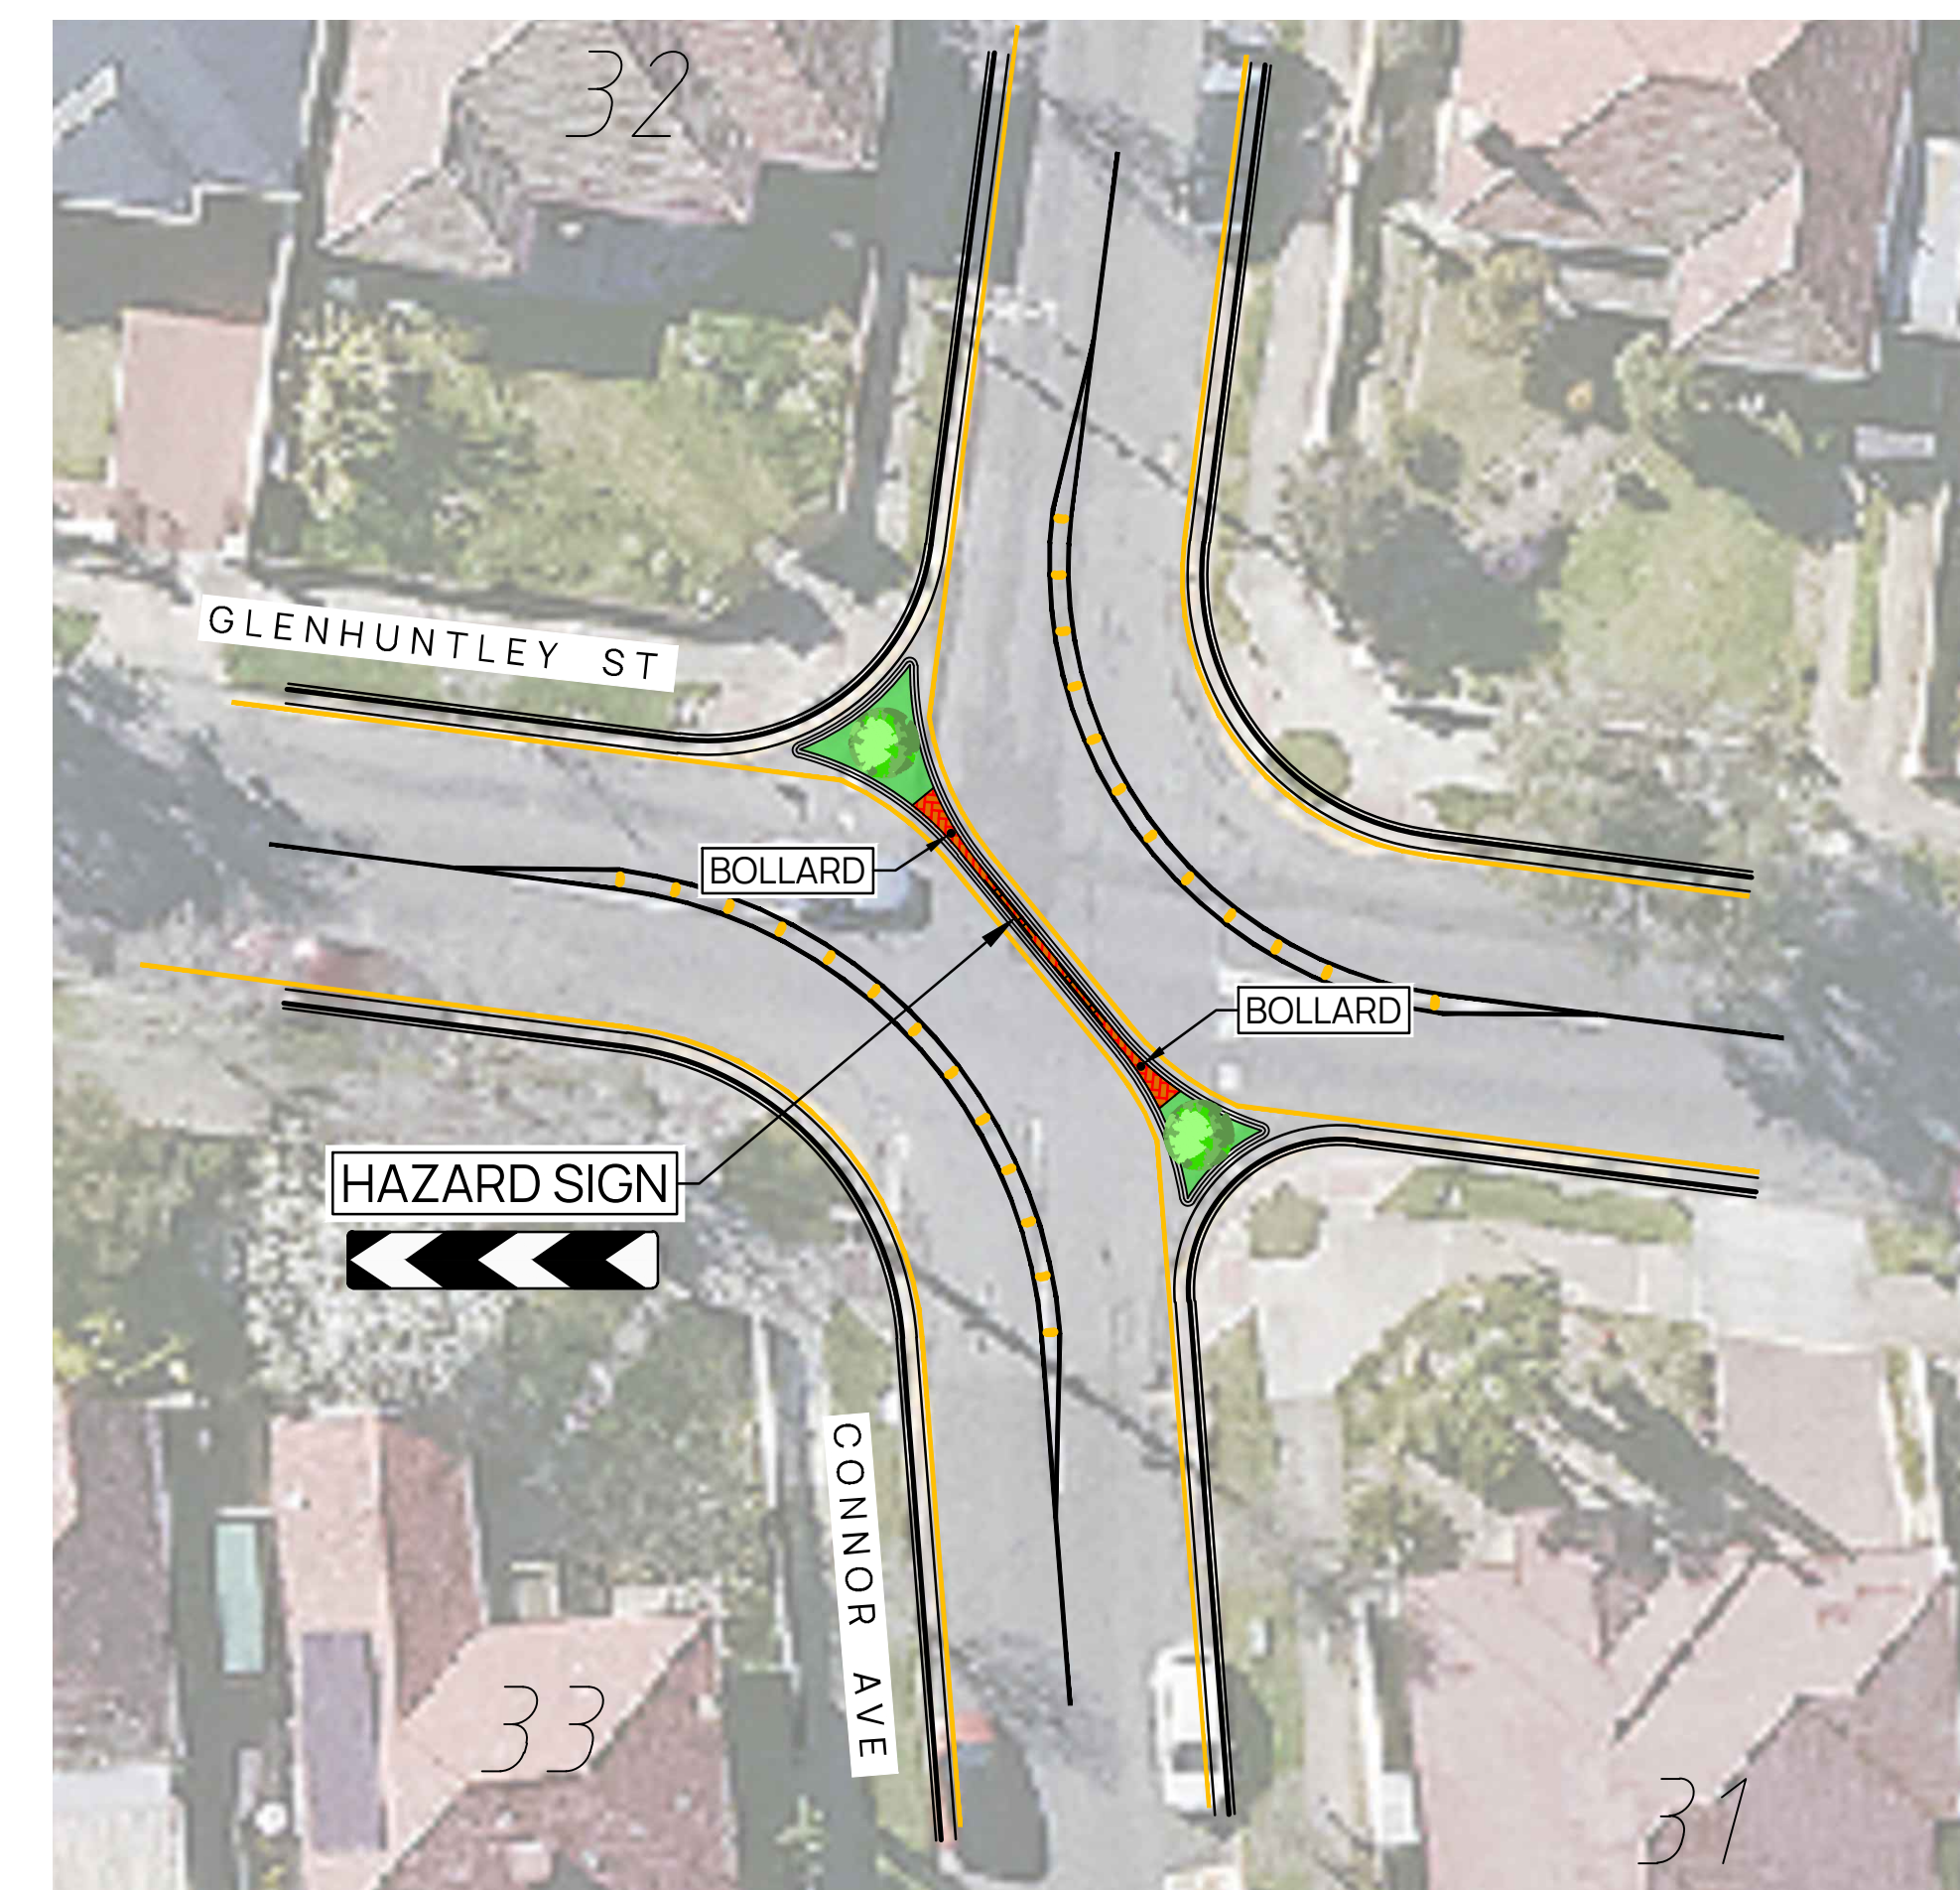

GLEN EIRA ST AND CONNOR AVE

EST 13 CARPARKS LOST

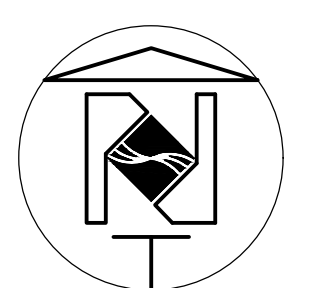


MAY 2026
SCALE 1:600m @ B1

SCENARIO 1 - DIAGONAL HALF-ROAD CLOSURE ENLARGEMENTS

'GLEN' STREETS LOCAL AREA TRAFFIC MANAGEMENT

WOODVILLE SOUTH



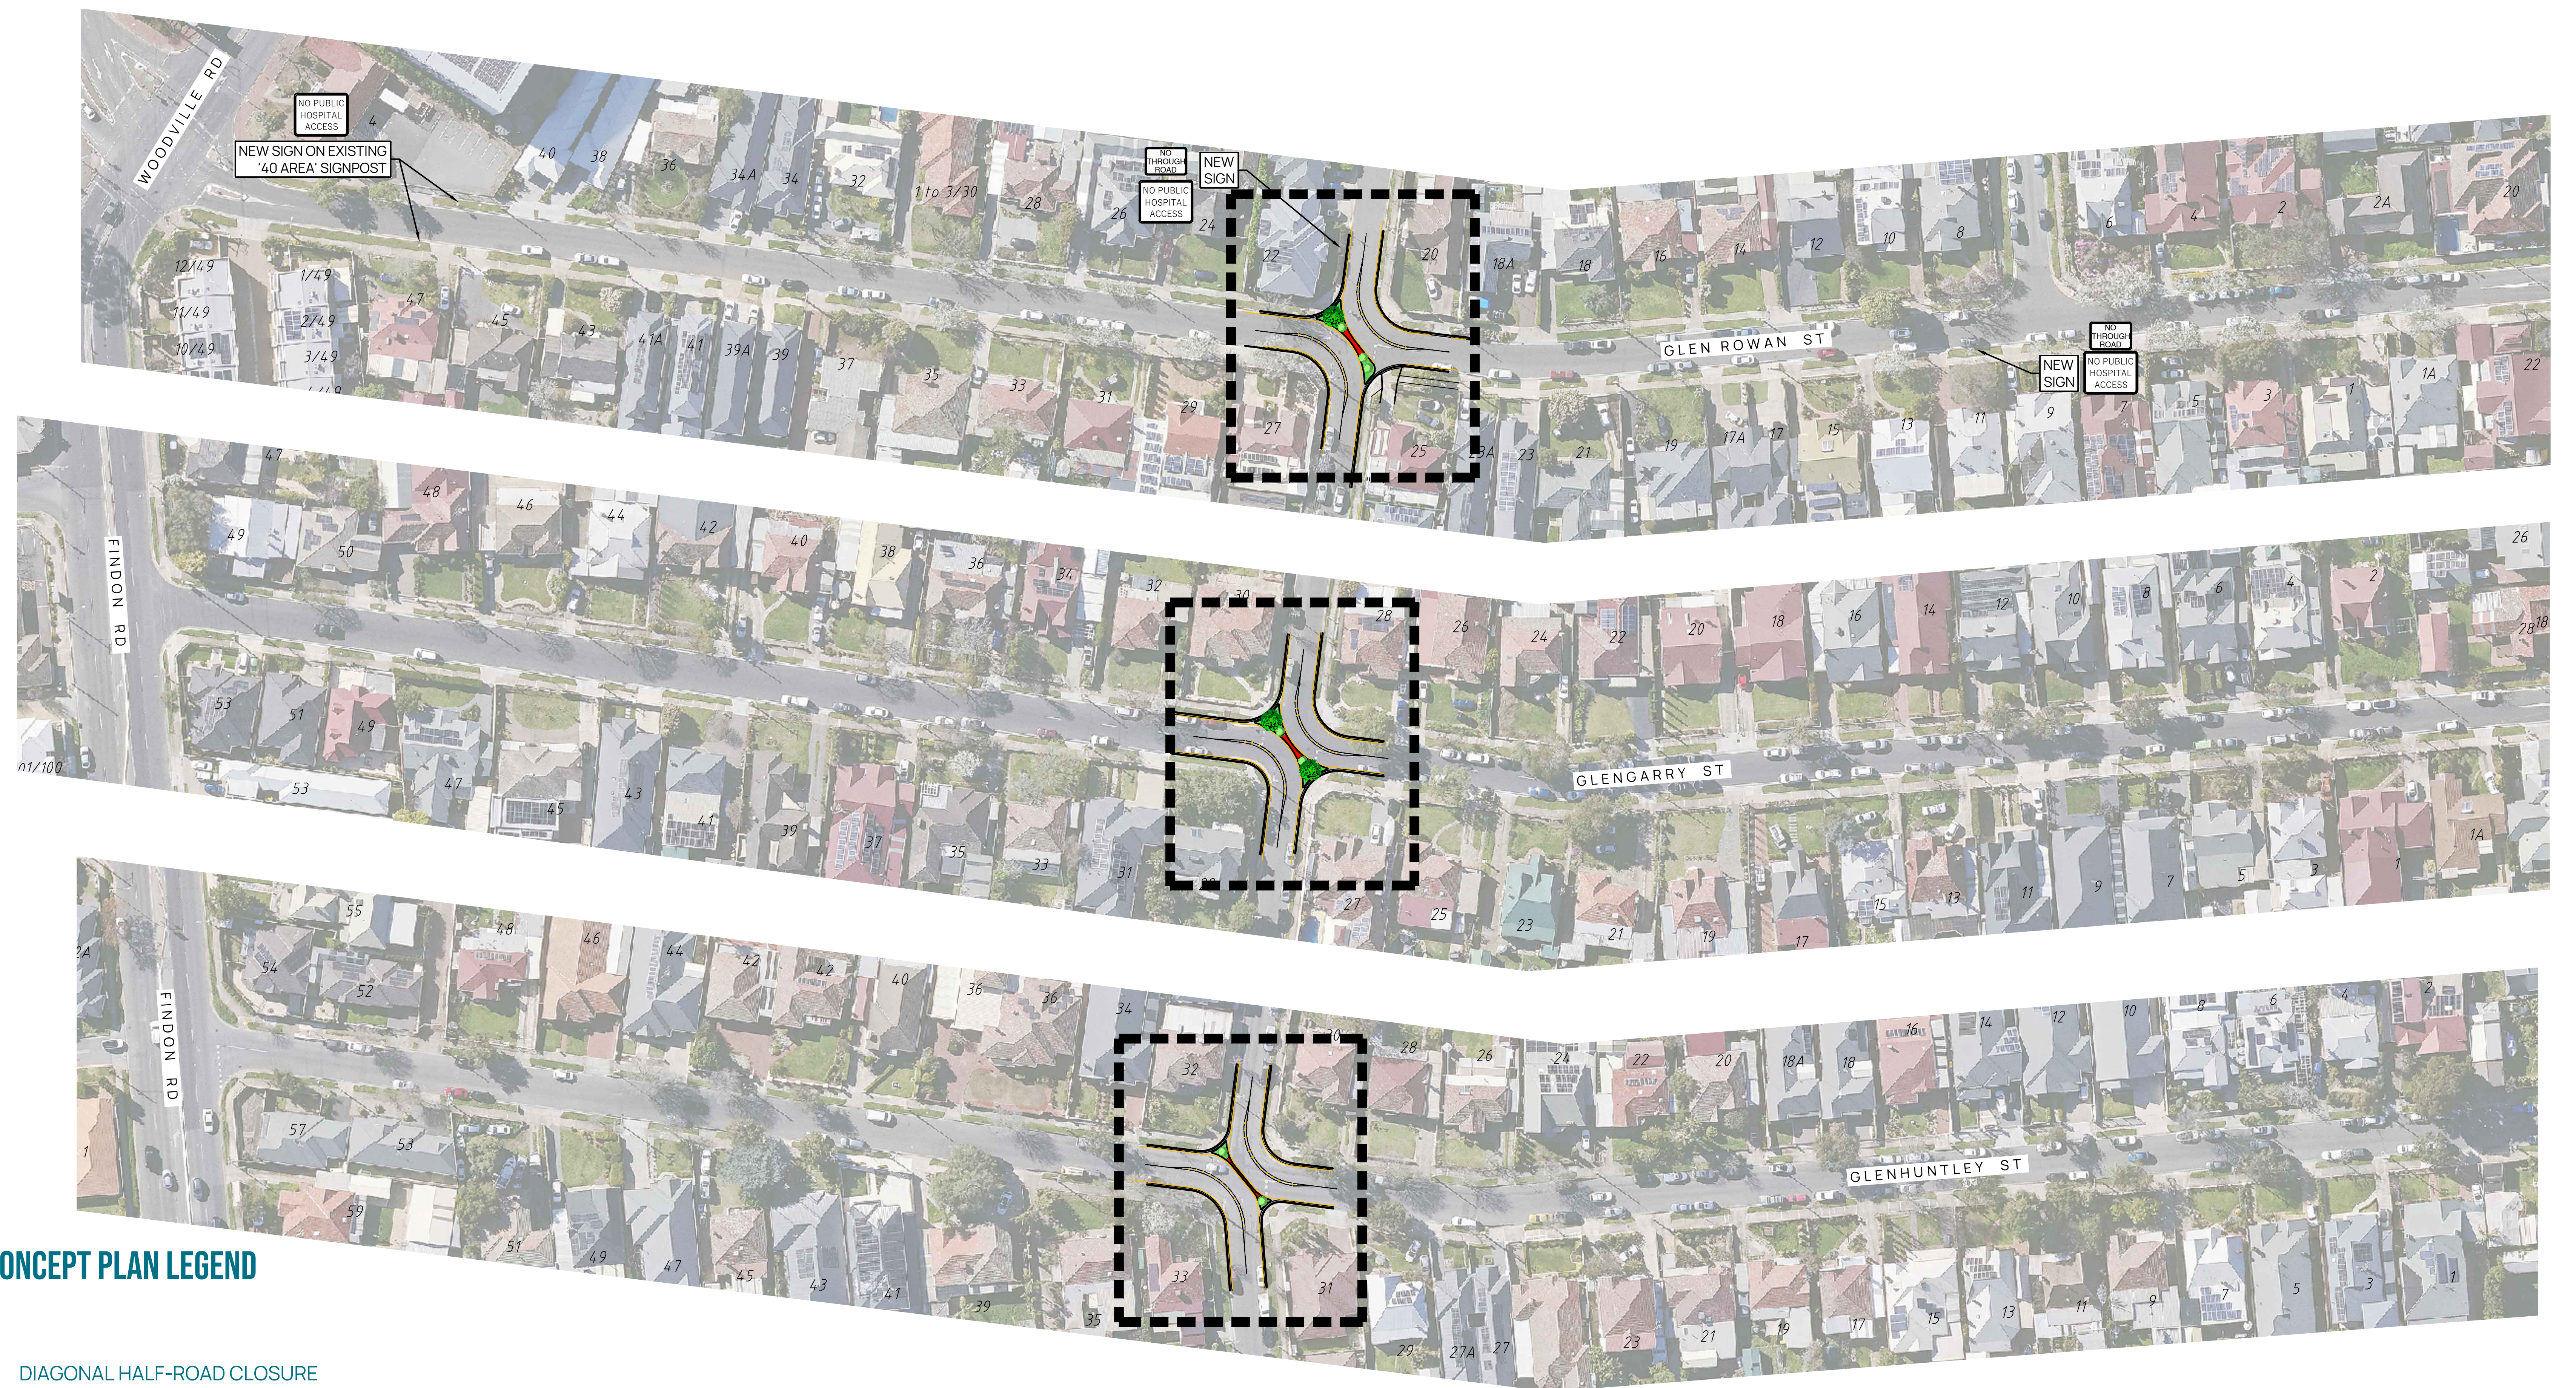


CONCEPT PLAN LEGEND



DIAGONAL HALF-ROAD CLOSURE

NOTE:
LOCATION OF THE TREATMENTS IS NOT FINALISED.
DEPENDING ON THE TYPE OF TREATMENT, THE LOCATION
AND FREQUENCY OF EACH TREATMENT MAY CHANGE.

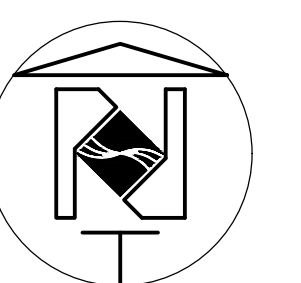

MAY 2026
SCALE 1:600m @ B1

SCENARIO 1 - DIAGONAL HALF-ROAD CLOSURE ENLARGEMENTS

'GLEN' STREETS LOCAL AREA TRAFFIC MANAGEMENT
WOODVILLE SOUTH






CONCEPT PLAN LEGEND



DIAGONAL HALF-ROAD CLOSURE

NOTE:
LOCATION OF THE TREATMENTS IS NOT FINALISED.
DEPENDING ON THE TYPE OF TREATMENT, THE LOCATION
AND FREQUENCY OF EACH TREATMENT MAY CHANGE.

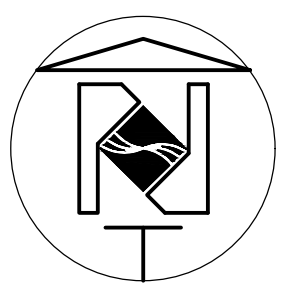

MAY 2026
SCALE 1:600m @ B1

SCENARIO 1 - DIAGONAL HALF-ROAD CLOSURE ENLARGEMENTS AND TRAFFIC CALMING

'GLEN' STREETS LOCAL AREA TRAFFIC MANAGEMENT
WOODVILLE SOUTH

