
1. Proposed Single Lane Slow Ramp
2. Proposed Kerb and Gutter
3. Proposed New Kerb Ramps and Adjacent Footpath
4. Proposed New Bitumen Road Rehabilitation - Includes New Asphalt
5. Proposed Two Way Intersection
6. Proposed "No Stopping" Yellow Line

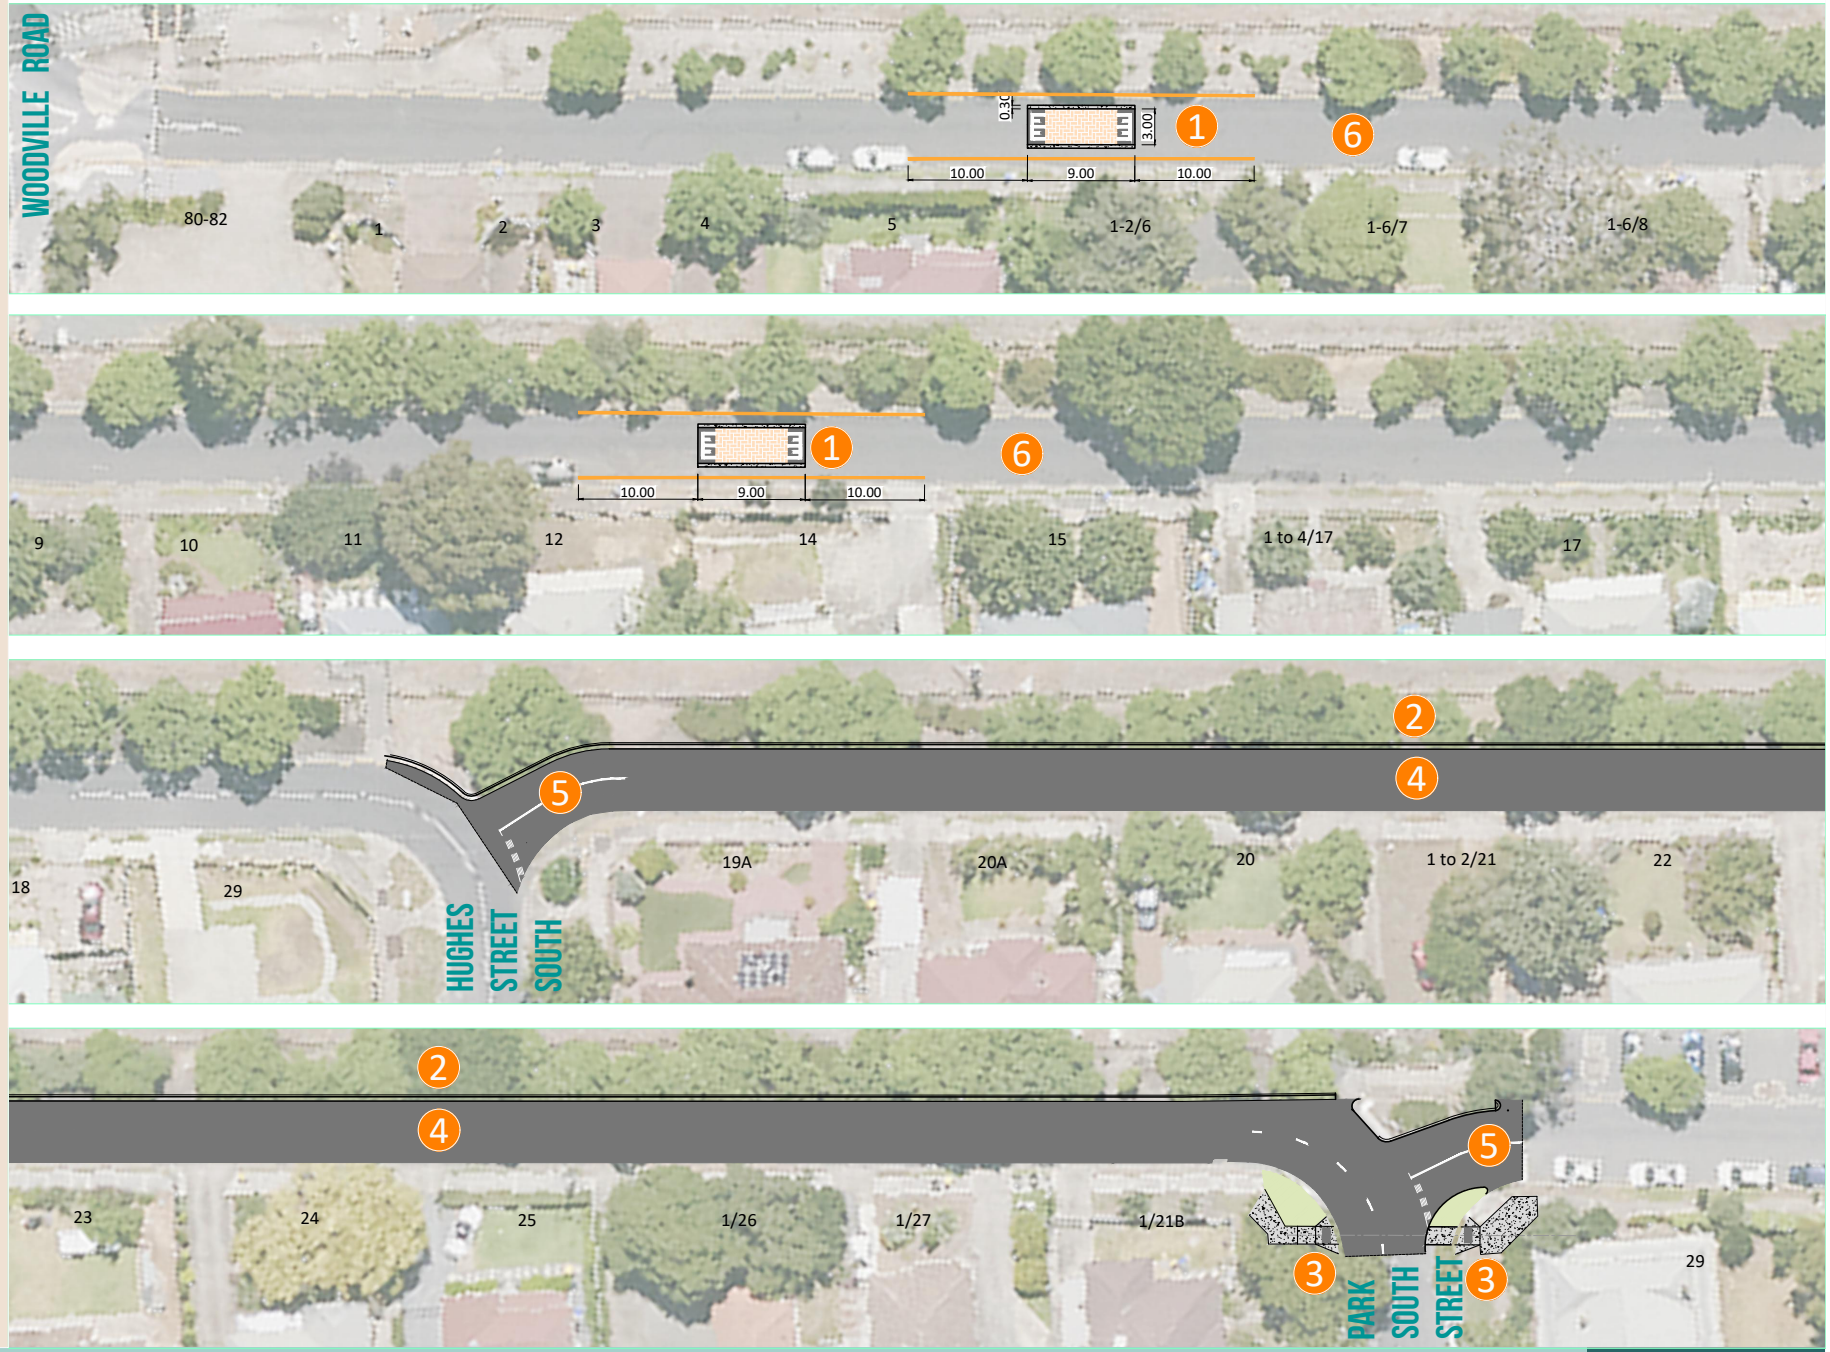

Not To Scale
05.2024

RUSSELL TERRACE
WOODVILLE PARK
PROPOSED TRAFFIC CONTROL IMPROVEMENTS OPTION 1

City of Charles Sturt

1. Proposed Single Lane Slow Ramp
2. Proposed Kerb and Gutter
3. Proposed New Kerb Ramps and Adjacent Footpath
4. Proposed New Bitumen Road Rehabilitation - Includes New Asphalt
5. Proposed Two Way Intersection
6. Proposed "No Stopping" Yellow Line



Not To Scale
05.2024

RUSSELL TERRACE
WOODVILLE PARK
PROPOSED TRAFFIC CONTROL IMPROVEMENTS OPTION 1

City of Charles Sturt